



SITE

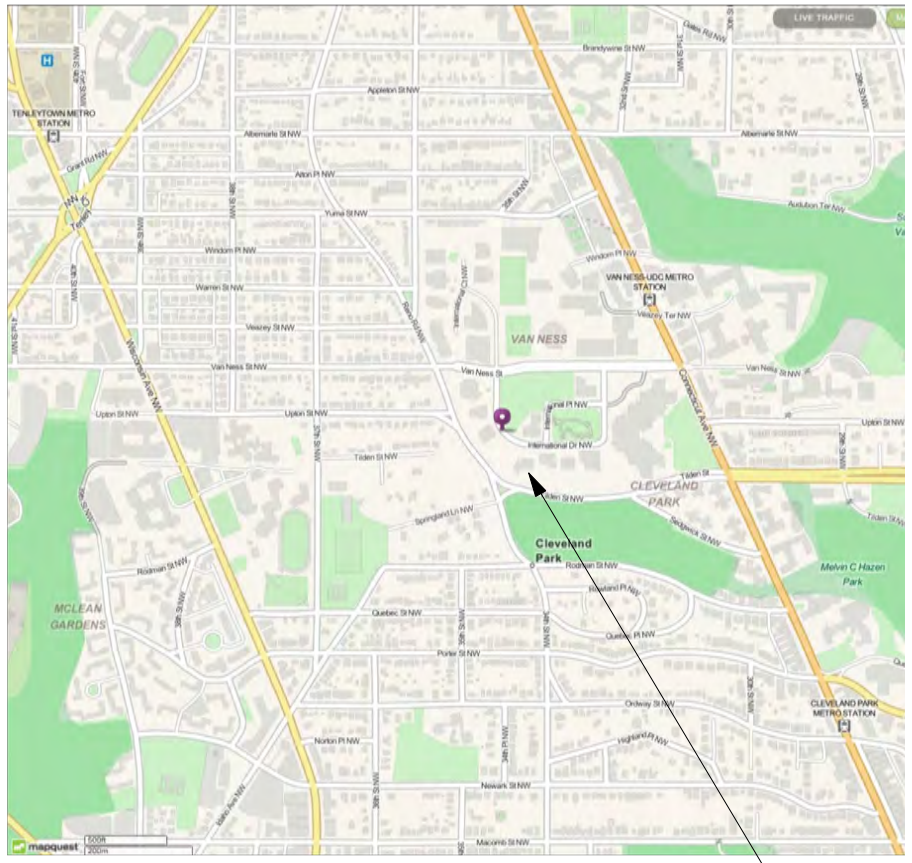

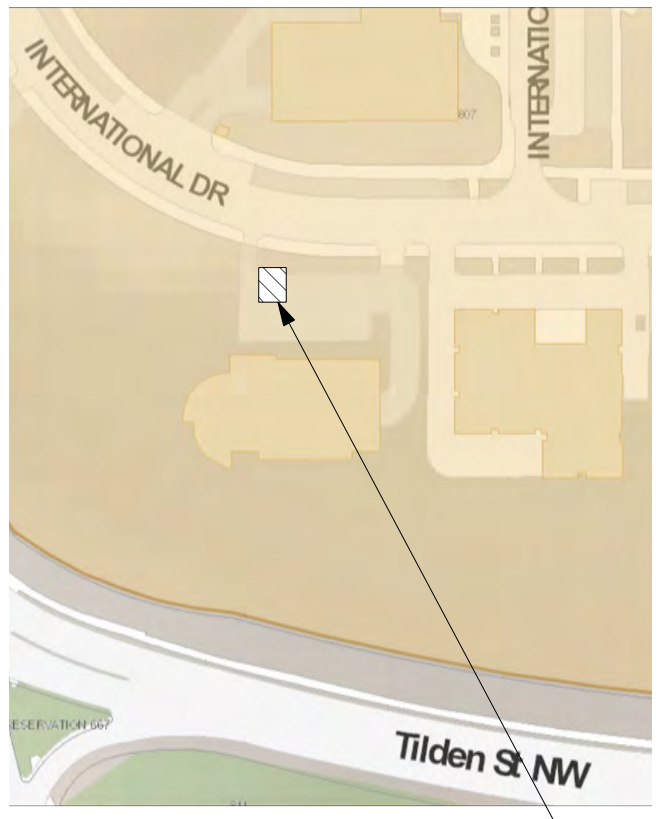

SITE

VICINITY MAP
NO SCALE

N

EMBASSY OF ETHIOPIA
GUARD HOUSE AND FENCE ADDITION
CFA CONCEPT SUBMISSION
JANUARY 8, 2015

WILETS ARCHITECTURE
8009 HAMILTON SPRING RD, BETHESDA, MD 20817
301.980.4823 | scott@wiletsarchitecture.com

CFA CONCEPT SUBMISSION
JAN 08, 2015

EMBASSY OF ETHIOPIA
3506 INTERNATIONAL DRIVE, NW
WASHINGTON, DC 20008

CFA-01
















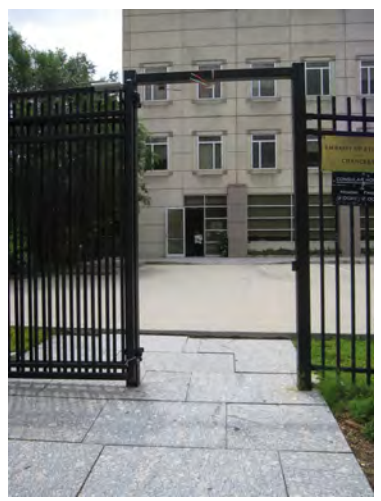





EXISTING CONDITION PHOTOGRAPHS


WILETS ARCHITECTURE
8009 HAMILTON SPRING RD, BETHESDA, MD 20817
301.980.4823 | scott@wiletsarchitecture.com

CFA CONCEPT SUBMISSION
JAN 08, 2015

EMBASSY OF ETHIOPIA

3506 INTERNATIONAL DRIVE, NW
WASHINGTON, DC 20008

CFA-02

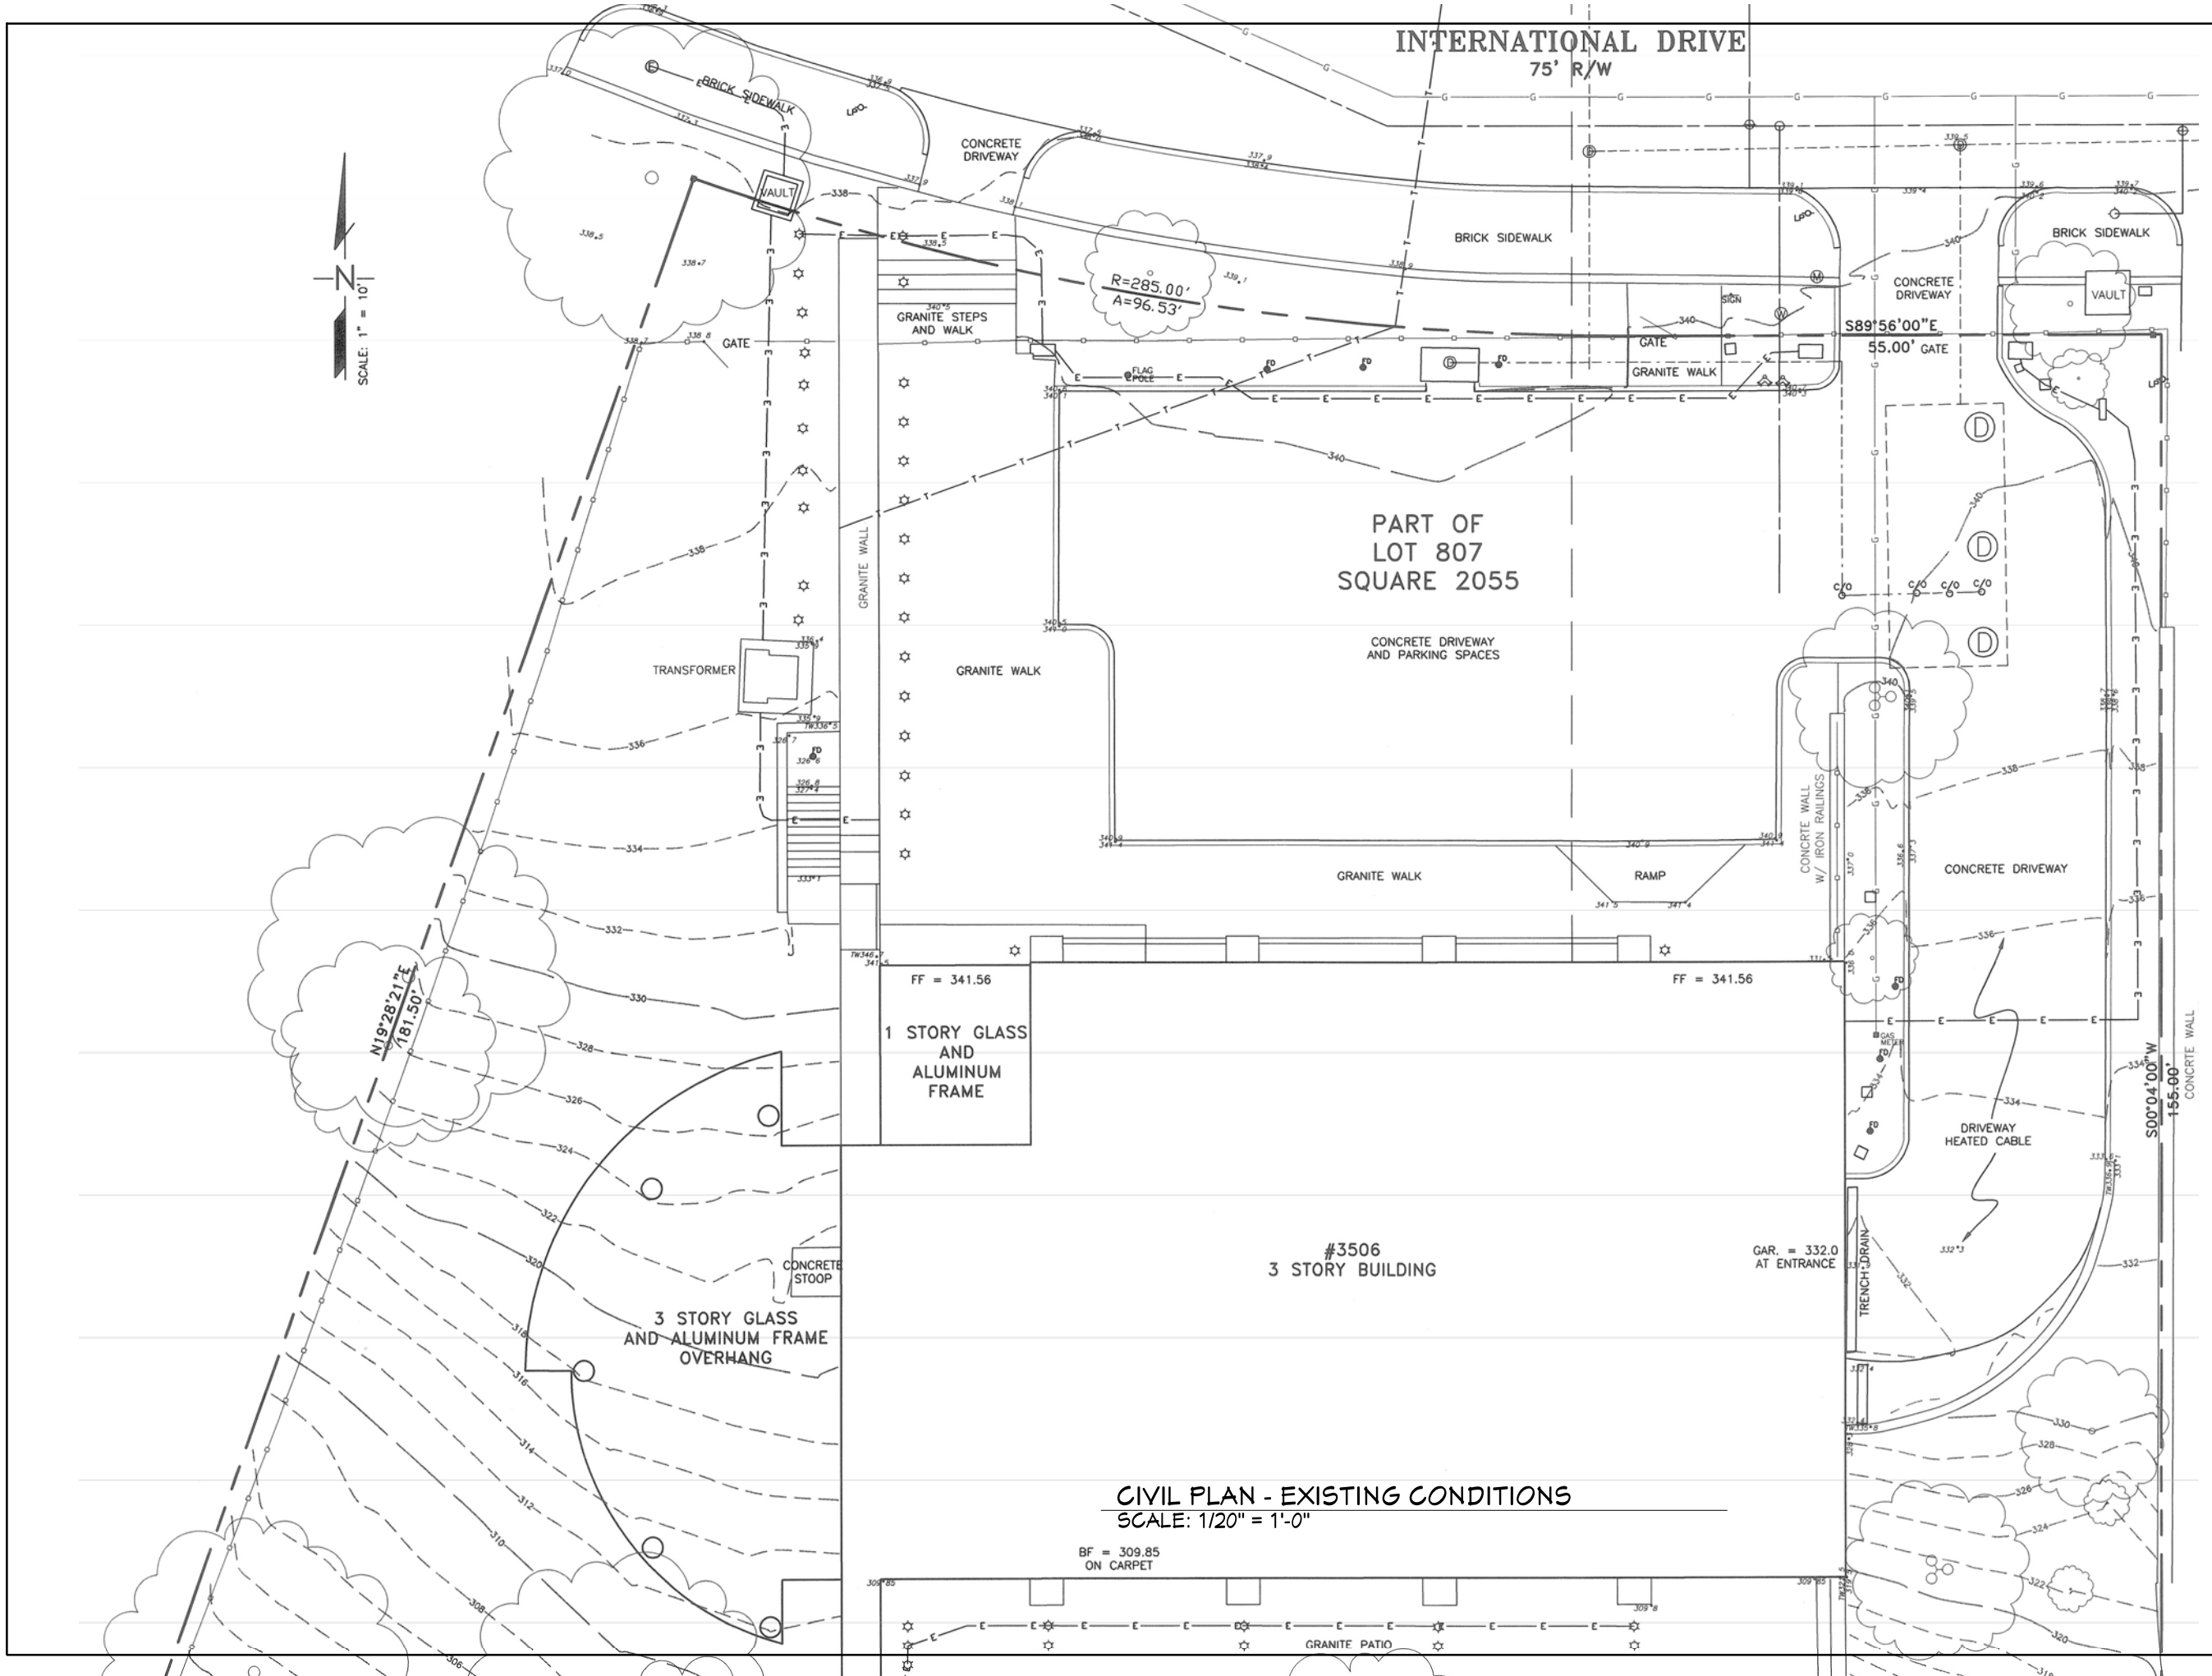

CIVIL PLAN - EXISTING CONDITIONS
SCALE: 1/20" = 1'-0"

WILETS ARCHITECTURE
8009 HAMILTON SPRING RD, BETHESDA, MD 20817
301.980.4823 | scott@wiletsarchitecture.com

CFA CONCEPT SUBMISSION
JAN 08, 2015

EMBASSY OF ETHIOPIA

3506 INTERNATIONAL DRIVE, NW
WASHINGTON, DC 20008

CFA-03

EXISTING GRANITE STEPS TO BE REFURBISHED

ACCESSIBLE RAMP (1:20 MAX)

EXISTING BRICK WALK TO REMAIN

PROVIDE NEW ACCESS RAMP @ 1:20 MAX SLOPE

PROPERTY LINE

P.A.

NEW METAL SECURITY FENCE

NEW SWINGING SECURITY GATE

RAISED PLANTER

SECURITY ENTRANCE

NEW 20"X20" PIER – W/ PRECAST VENEER TO MATCH EXISTING

EXISTING STORM SEWER TO REMAIN

PLANTING AREA (P.A.)

RECONFIGURED IRON FENCE

EXISTING CONCRETE LOT TO REMAIN

RELOCATED FLAG POLE

SECURITY DESK: WORKSTATION ID BADGE PRINTER CAMERA MONITOR

WALK THRU METAL DETECTOR

BAGGAGE SCANNER

SECURITY CONTROLLED EXIT

RECONFIGURED CONCRETE CURBS

EXISTING GRANITE WALKWAY TO BE CLEANED AND MAINTAINED

SECURITY EXIT

OFFICE

PORCELAIN TILE FLOOR ON LIGHTWEIGHT CONCRETE SLAB ON TAPERED RIGID INSULATION OVER EXISTING CONCRETE DECK

PRECAST VENEER PIERS TO MATCH EXISTING

ALIGN STRUCTURAL COLUMNS W/ CONCRETE COLUMNS IN PARKING DECK BELOW

ALUMINUM STOREFRONT PROFILES TO MATCH EXISTING

EXISTING GRANITE WALK TO REMAIN

(P.A.)

5 PARKING SPACES

EXISTING RAMP TO REMAIN

REPLACE EXISTING IN-GROUND FLUSH LIGHTING

EXISTING GRANITE WALK TO REMAIN

CANOPY

PLANTER

PLANTER

PLANTER

ENTRY LEVEL FORECOURT LANDSCAPE PLAN (PRELIMINARY)

SCALE: 1/8" = 1'-0"

N


WILETS ARCHITECTURE
8009 HAMILTON SPRING RD, BETHESDA, MD 20817
301.980.4823 | scott@wiletsarchitecture.com

CFA CONCEPT SUBMISSION JAN 08, 2015

EMBASSY OF ETHIOPIA

3506 INTERNATIONAL DRIVE, NW
WASHINGTON, DC 20008

CFA-04

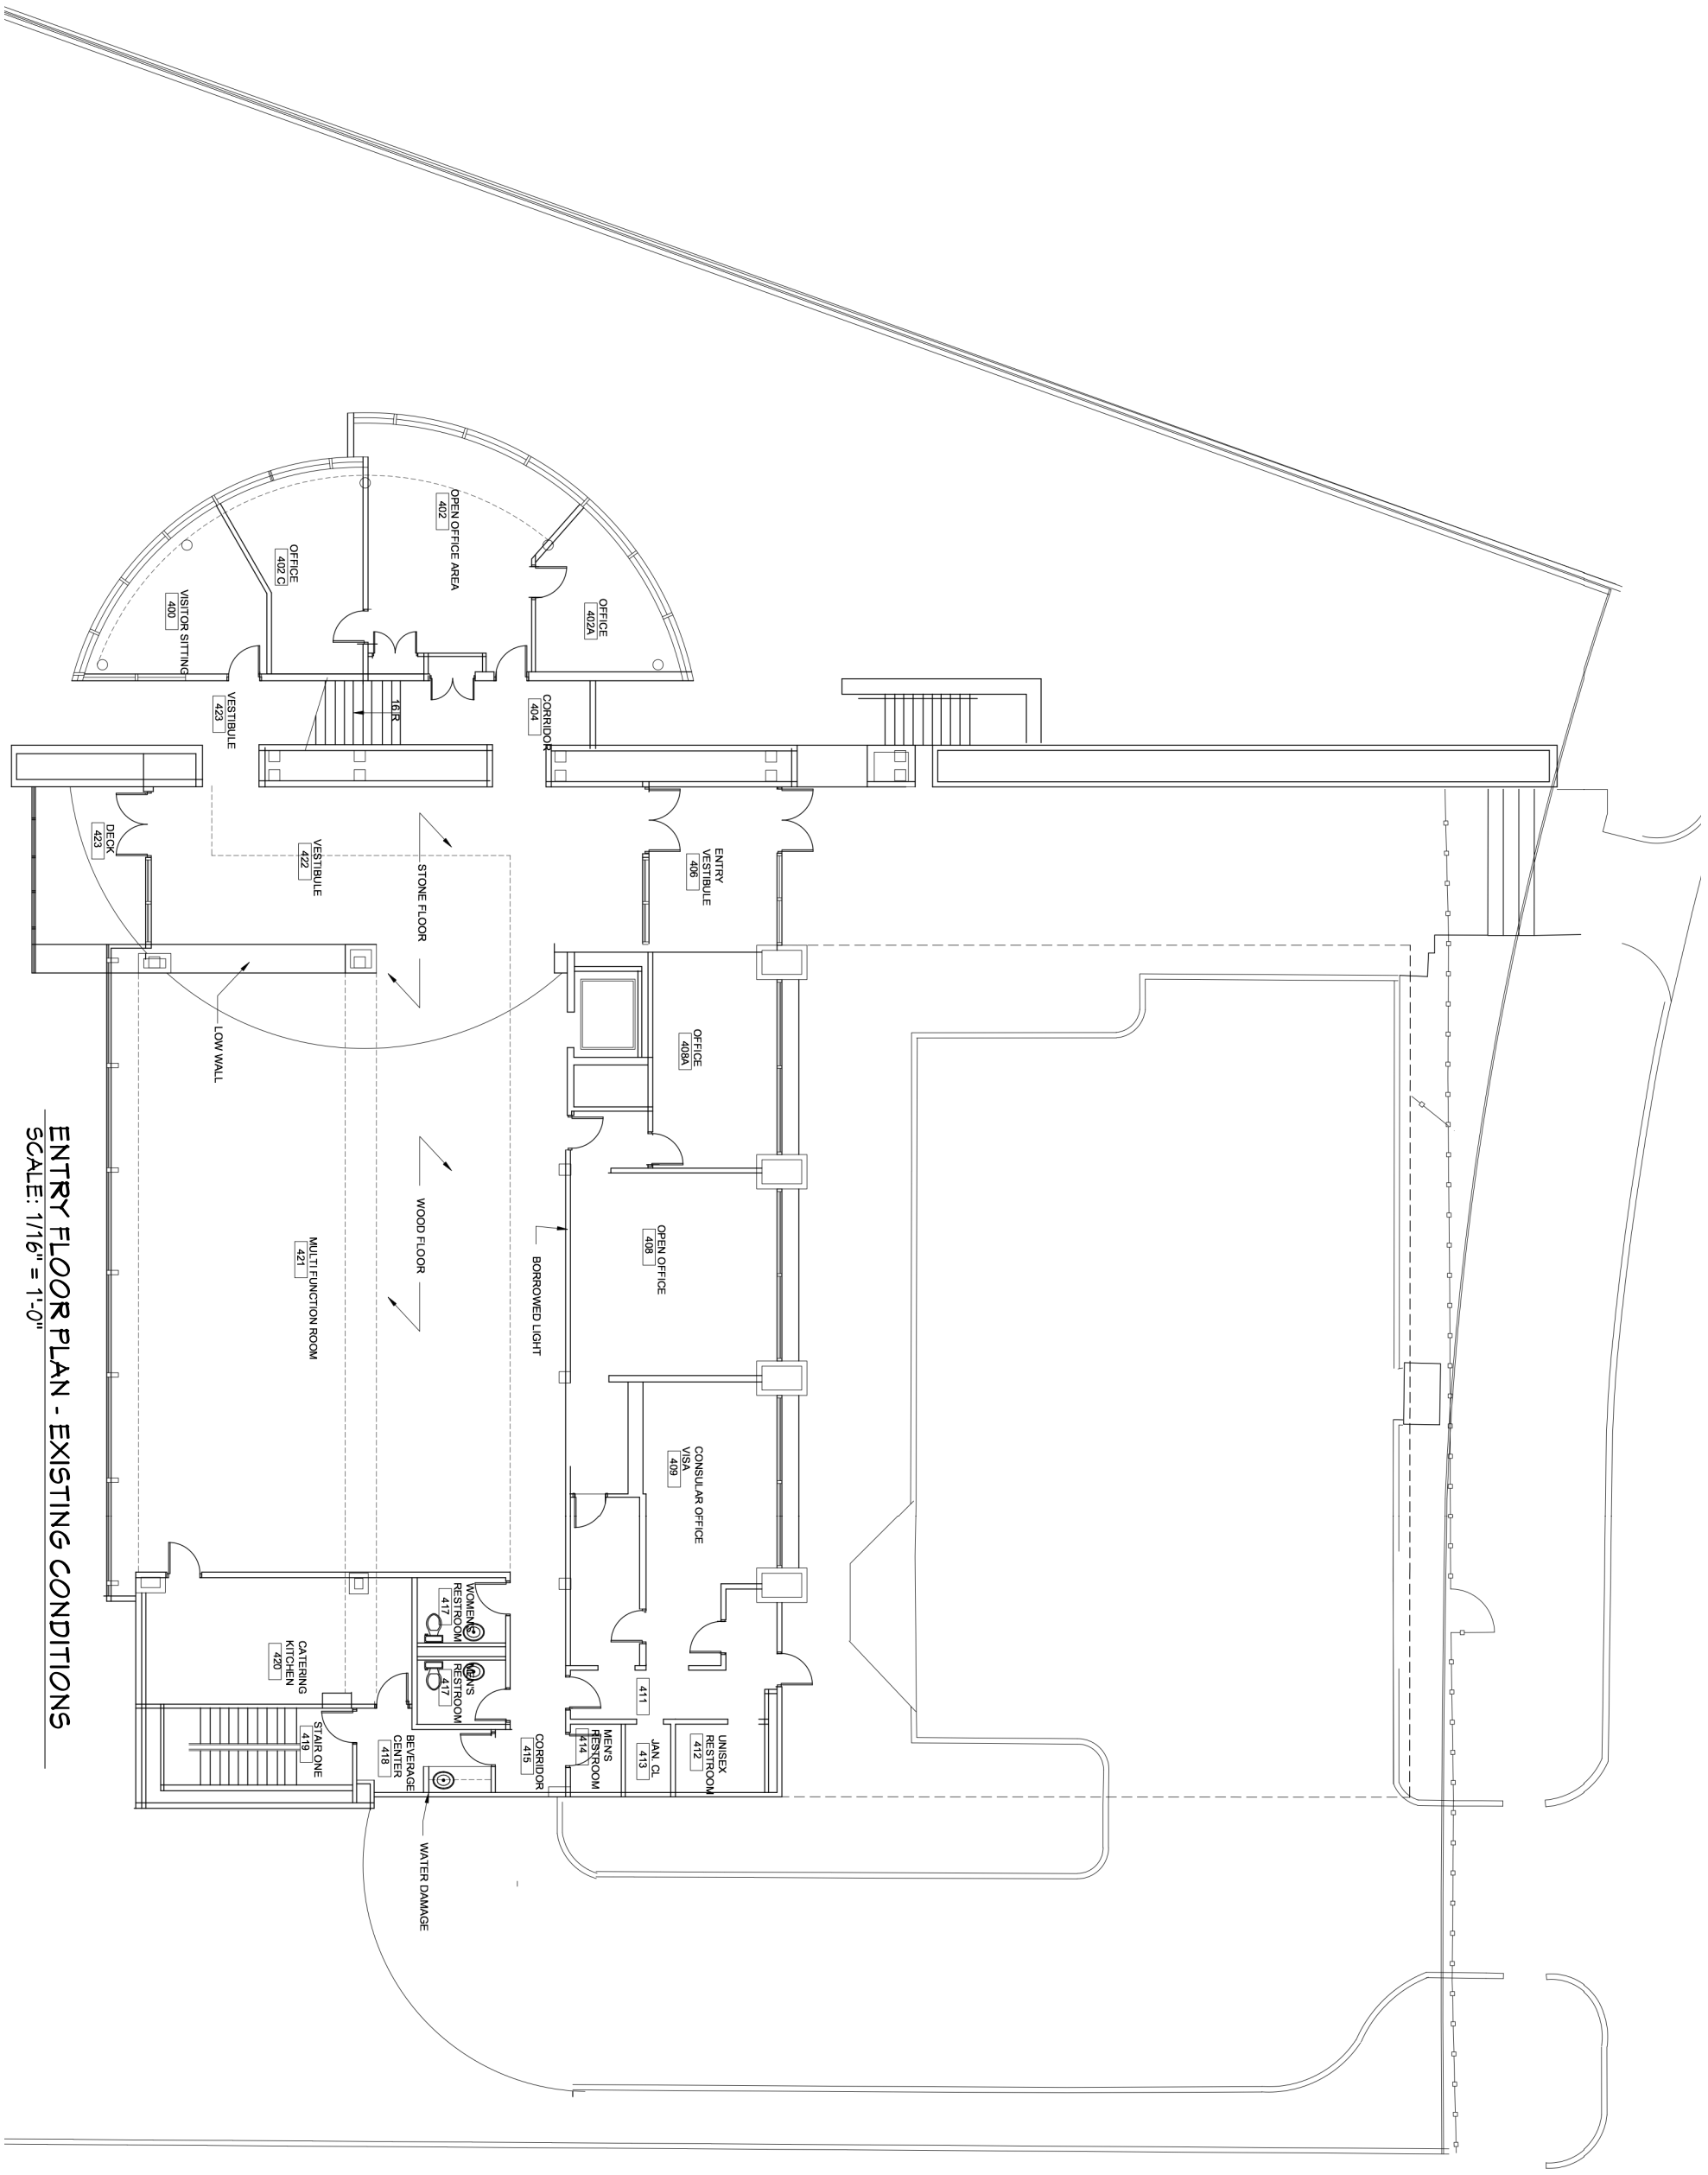

ENTRY FLOOR PLAN - EXISTING CONDITIONS

SCALE: 1/16" = 1'-0"

COMMENTS:

- LIGHTING LEVELS TOO LOW WITH MULTI. FUNCTION ROOM

N

CFA-05

EMBASSY OF ETHIOPIA

3506 INTERNATIONAL DRIVE, NW
WASHINGTON, DC 20008

CFA CONCEPT SUBMISSION
JAN 08, 2015

WILETS ARCHITECTURE
8009 HAMILTON SPRING RD, BETHESDA, MD 20817
301.980.4823 | scott@wiletsarchitecture.com

INTERNATIONAL DRIVE

EXISTING BRICK SIDEWALK

4R DOWN

PROPERTY LINE

NEW SWINGING SECURITY GATE

PROVIDE NEW ACCESS RAMP @ 1:20 SLOPE MAX.

PROVIDE NEW SECURITY FENCE AND MASONRY POSTS

EXISTING CONCRETE DRIVEWAY

REPAIR/ REPLACE NON FUNCTIONING LIGHTS, TYP.

CL OF EXIST. WALL SCULPTURE TO REMAIN

SECURITY EXIT

SECURITY ENTRANCE

EXISTING STORM SEWER TO REMAIN

REMOVE EXISTING GATE & ASSOCIATED SIDEWALK

REPLACE MOTORIZED CAR GATE OPTION TO STOP AT 36 DEG. OPEN POSITION FOR GUARD TO INSPECT ENTERING AUTOMOBILES

SECURITY CONTROLLED EXIT

RECONFIGURED CONCRETE CURBS

EXSITING CONCRETE PARKING PAD TO REMAIN

NEW "GREEN ROOF" PLANTER OVER EXISTING GARAGE SLAB - SEE LANDSCAPE PLAN

RELOCATE EXIST. FLAG POLE

5 PARKING SPACES

NEW WALKWAY W/ STONE PAVERS

EXISTING GRANITE WALKWAY TO BE CLEANED AND MAINTAINED

EXISTING H.C. ACCESS RAMP

EXISTING PLANTERS

KEYED SCOPE NOTES:
1. PROVIDE NEW GUARDHOUSE - SEEENLARGED ARCHITECTURAL FLOORPLANS, STRUCTURAL, MEP ANDLANDSCAPE PLANS FOR MOREINFORMATION
2. DETERMINE SOURCE ANDLOCATION OF WATER INFILTRATIONAND PROVIDE NECESSARYREPAIRS. PATCH OR REPLACEDRYWALL OR EXISTING FINISHESAS REQUIRED TO MATCH EXISTINGADJACENT CONSTRUCTION.
3. REPAIR AND REPLACE EXISTINGWATER DAMAGED BACKSPLASHESAT KITCHENETTE SINK COUNTERS
4. REPAIR EXISTING STOREFRONTDOORS OPERATION AND PROVIDENEW WEATHERSTRIPPING
5. SCRAPE AND PAINT EXISTINGGUARD AND HAND RAILS
6. PROVIDE ADDITIONAL LIGHTINGLEVELS WITHIN MULTI. FUNCTIONROOM. SEE ELECTRICAL PLANS
7. REPAIR/REPLACE EXISTING LIGHTFIXTURES. SEE ELECTRICAL PLANS
8. REPAIR EXISTING PROJECTORSCREEN
9. REPAIR EXISTING CURTAIN WALLBLINDS

1 / A2.9 CHANCERY MAIN FLOOR/ SITE PLAN - NEW WORK
1/16"=1'-0"

N


WILETS ARCHITECTURE
8009 HAMILTON SPRING RD, BETHESDA, MD 20817
301.980.4823 | scott@wiletsarchitecture.com

CFA CONCEPT SUBMISSION
JAN 08, 2015

EMBASSY OF ETHIOPIA

3506 INTERNATIONAL DRIVE, NW
WASHINGTON, DC 20008

CFA-06

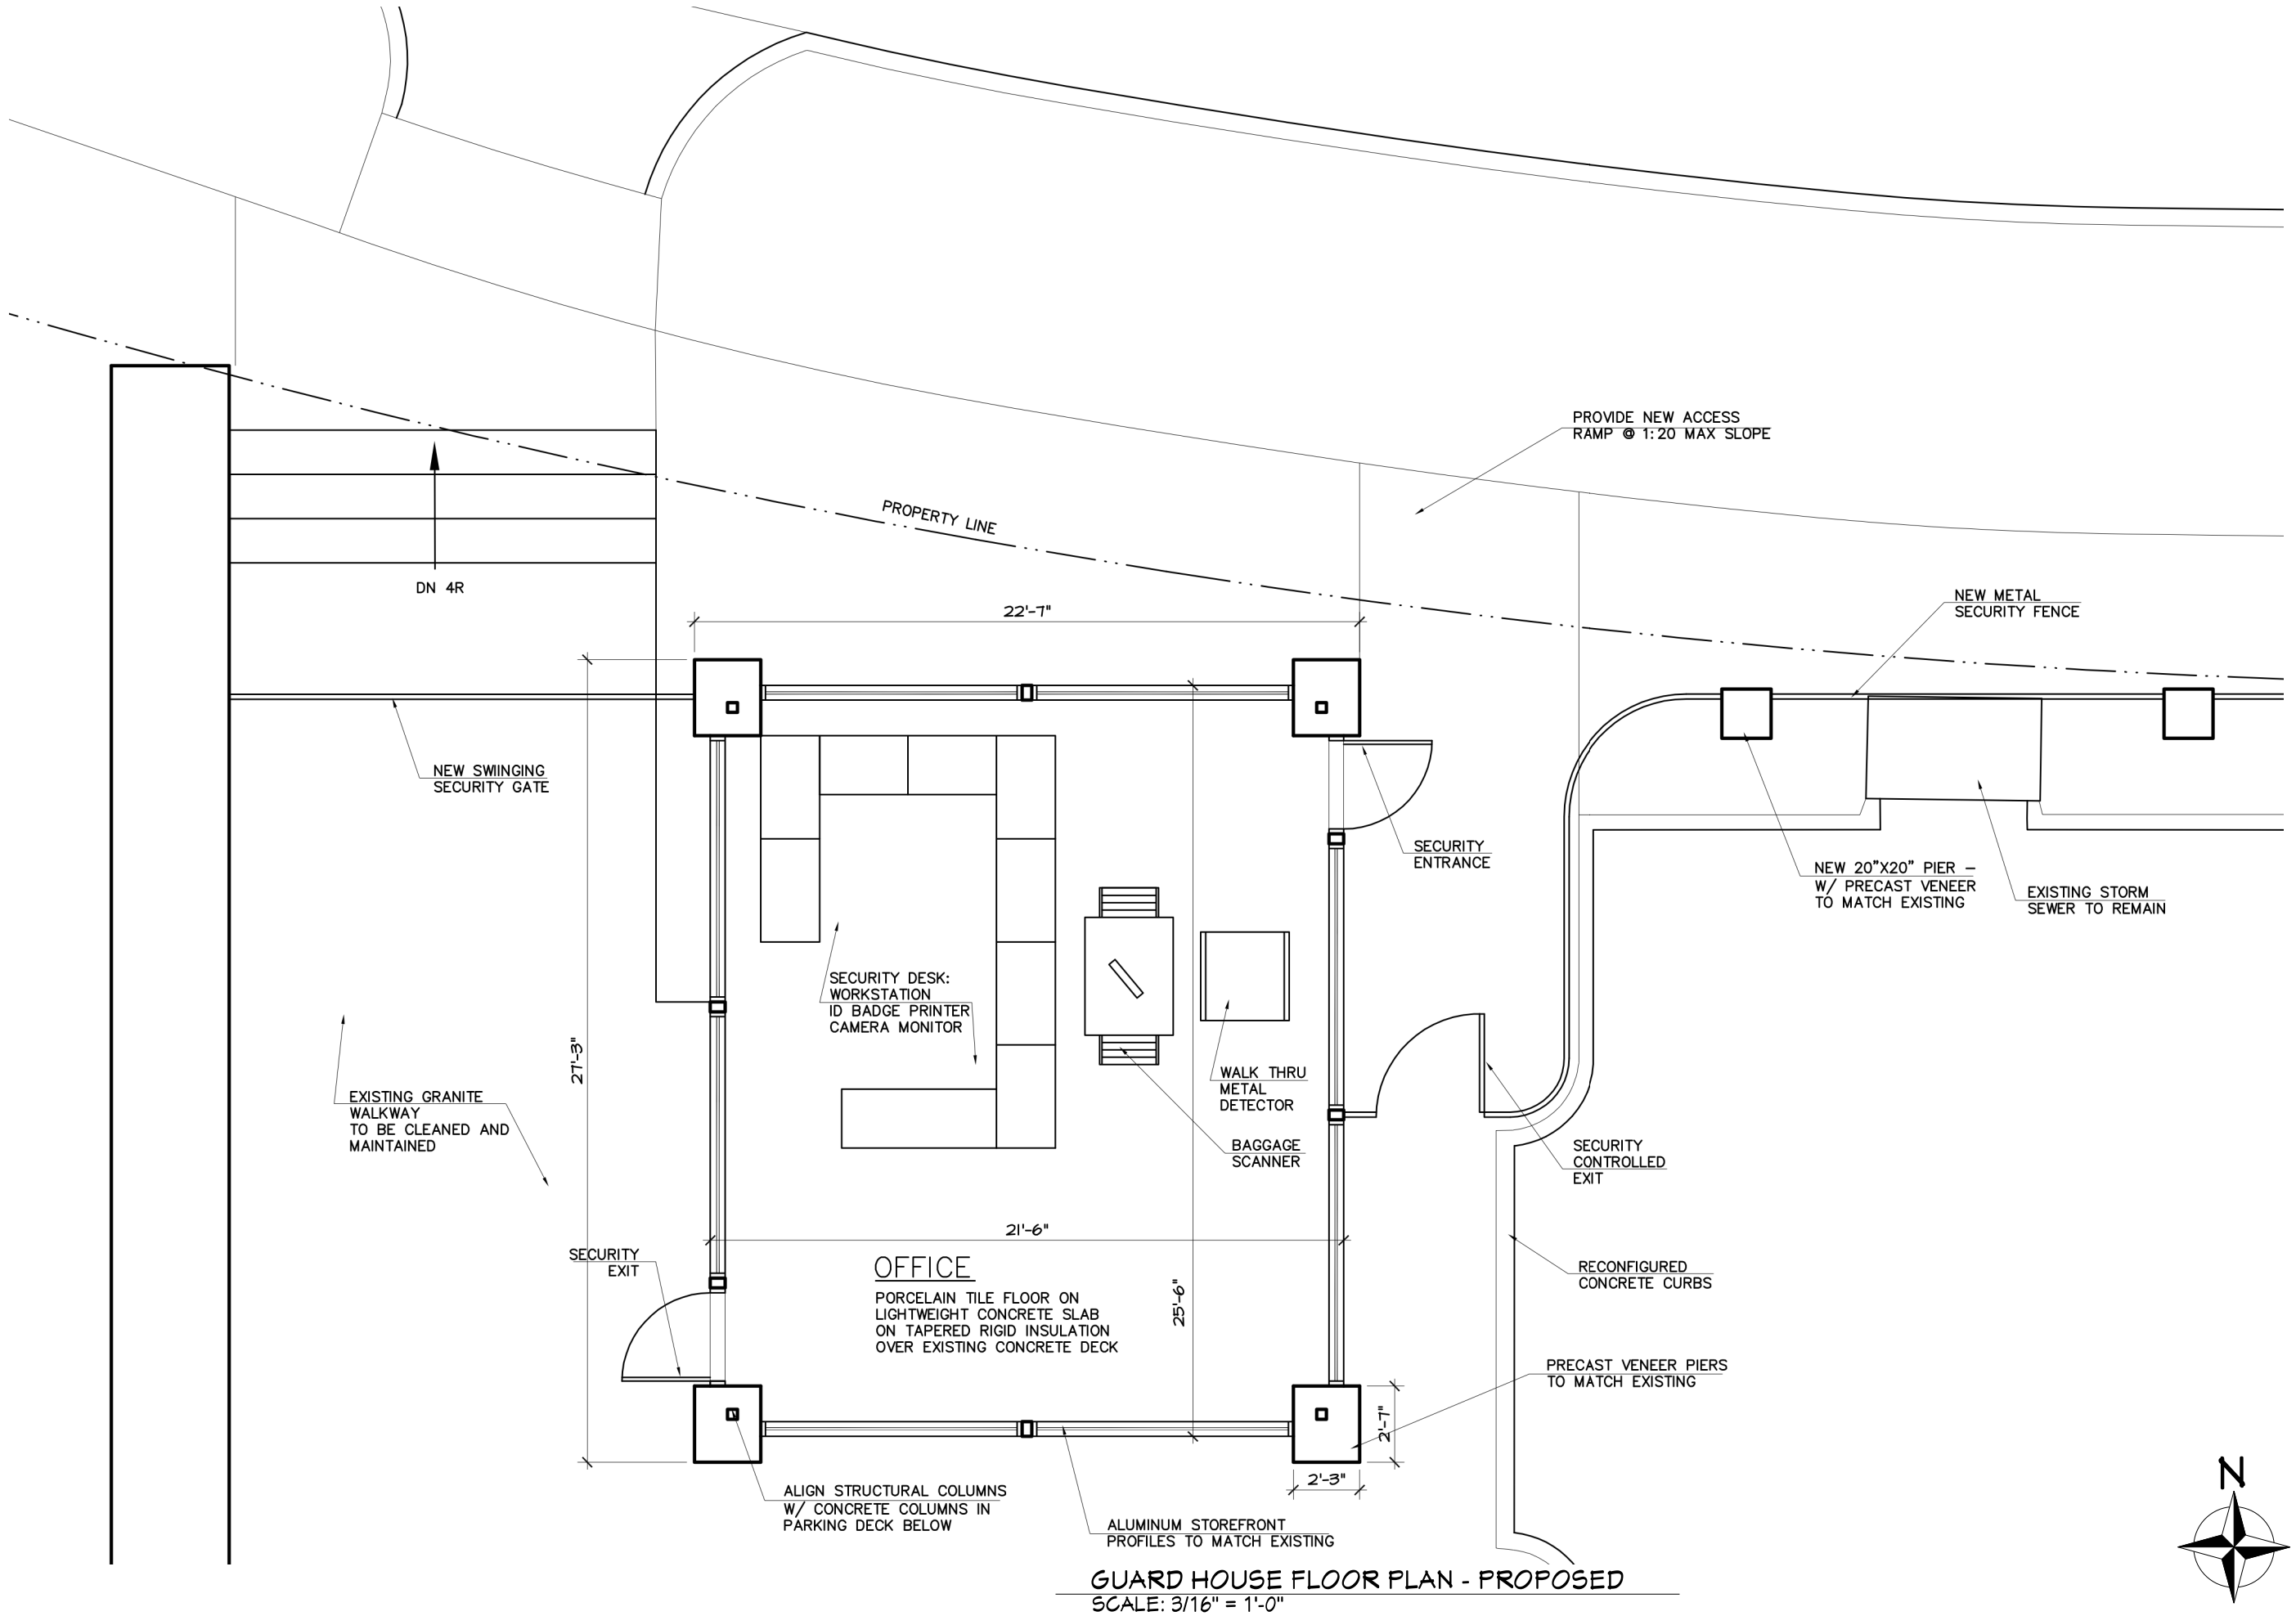

GUARD HOUSE FLOOR PLAN - PROPOSED
SCALE: 3/16" = 1'-0"


WILETS ARCHITECTURE
8009 HAMILTON SPRING RD, BETHESDA, MD 20817
301.980.4823 | scott@wiletsarchitecture.com

CFA CONCEPT
SUBMISSION
JAN 08, 2015

EMBASSY OF ETHIOPIA

3506 INTERNATIONAL DRIVE, NW
WASHINGTON, DC 20008

CFA-07

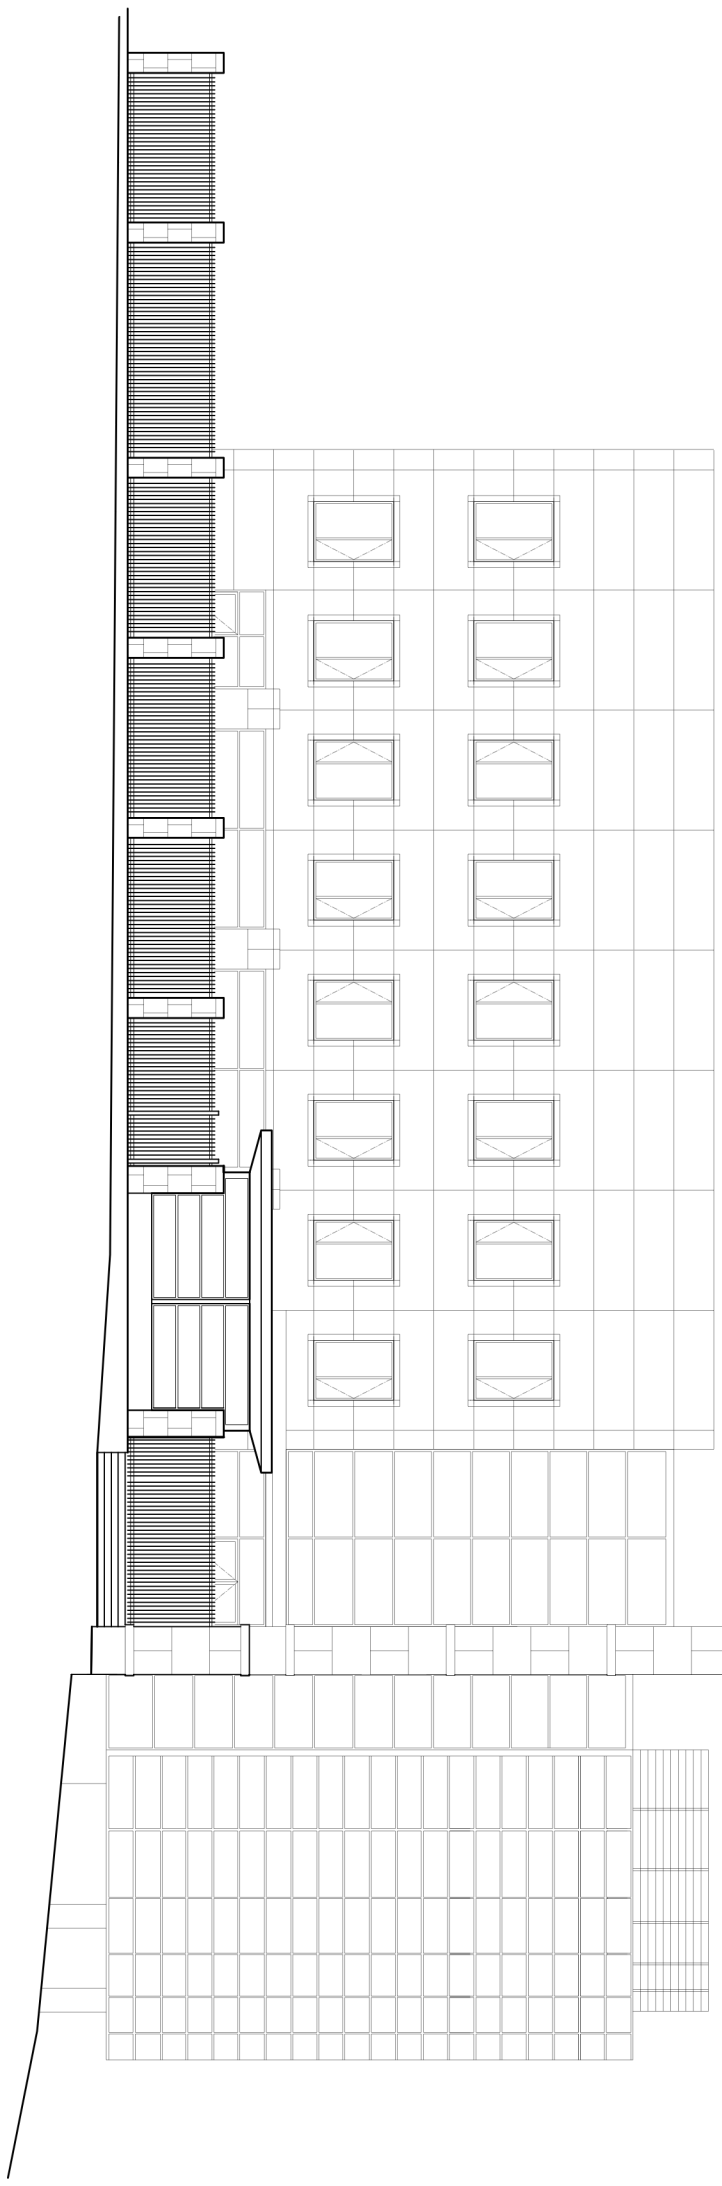

1 A2.9

1/16"=1'-0"

GUARDHOUSE NORTH ELEVATION - NEW WORK


CFA-08

EMBASSY OF ETHIOPIA

3506 INTERNATIONAL DRIVE, NW
WASHINGTON, DC 20008

CFA CONCEPT SUBMISSION
JAN 08, 2015

WILETS ARCHITECTURE
8009 HAMILTON SPRING RD, BETHESDA, MD 20817
301.980.4823 | scott@wiletsarchitecture.com

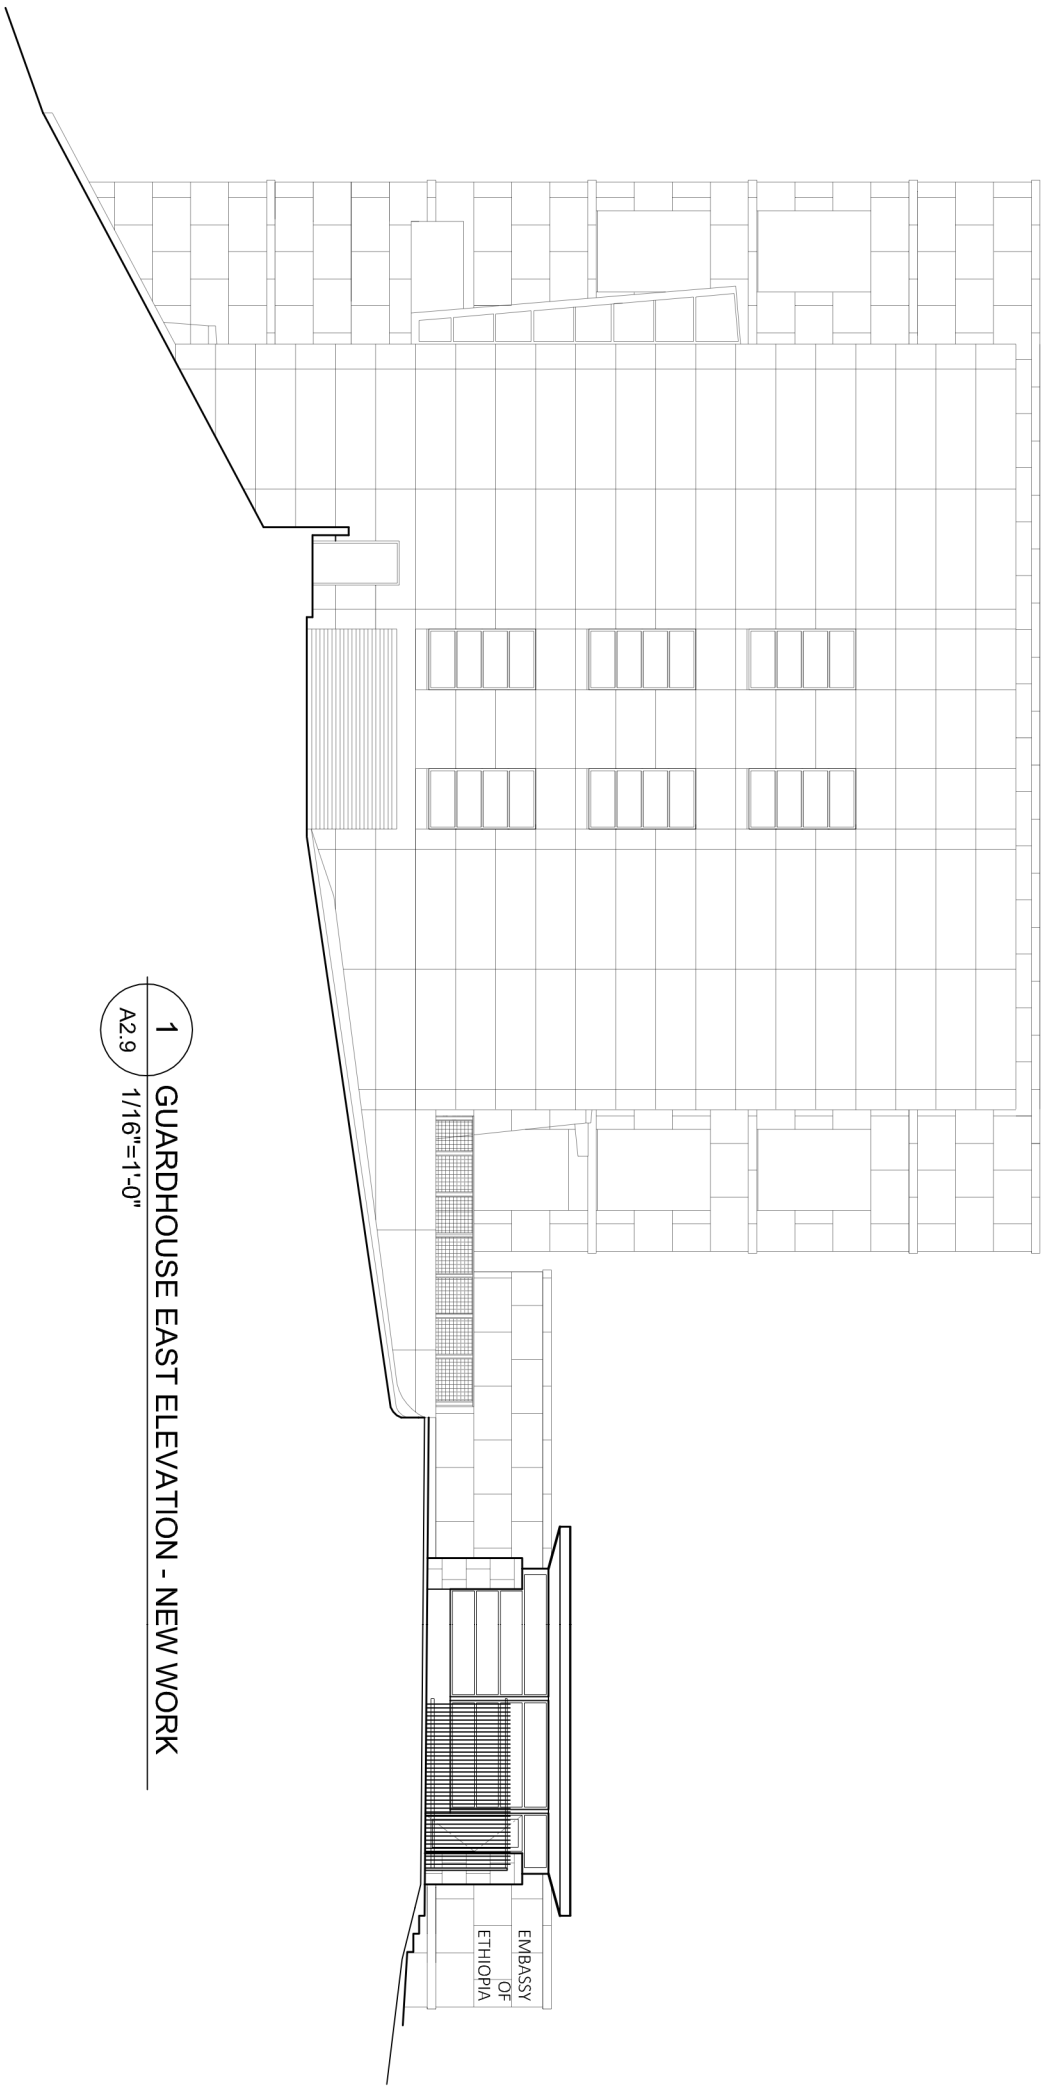

1 A2.9

1/16"=1'-0"

GUARDHOUSE EAST ELEVATION - NEW WORK


CFA-09

EMBASSY OF ETHIOPIA


3506 INTERNATIONAL DRIVE, NW
WASHINGTON, DC 20008

CFA CONCEPT SUBMISSION
JAN 08, 2015


WILETS ARCHITECTURE
8009 HAMILTON SPRING RD, BETHESDA, MD 20817
301.980.4823 | scott@wiletsarchitecture.com

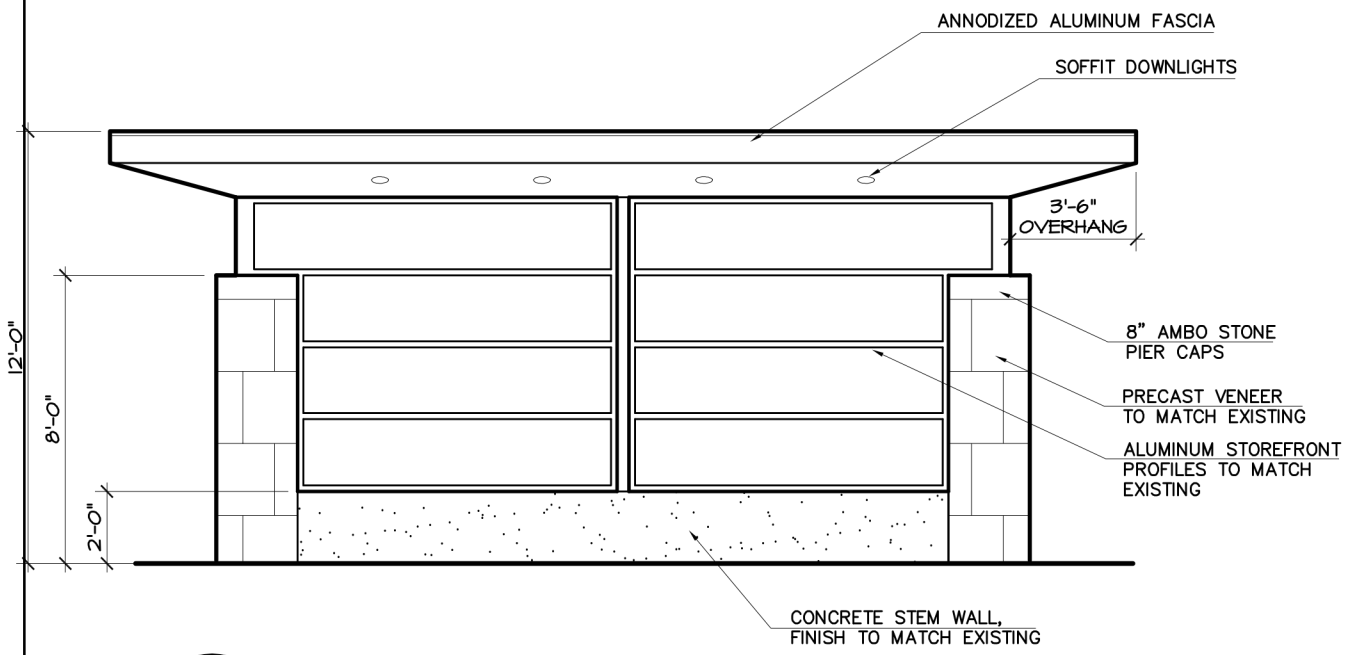


1 A2.7 GUARDHOUSE SOUTH ELEVATION - NEW WORK
3/16"=1'-0"

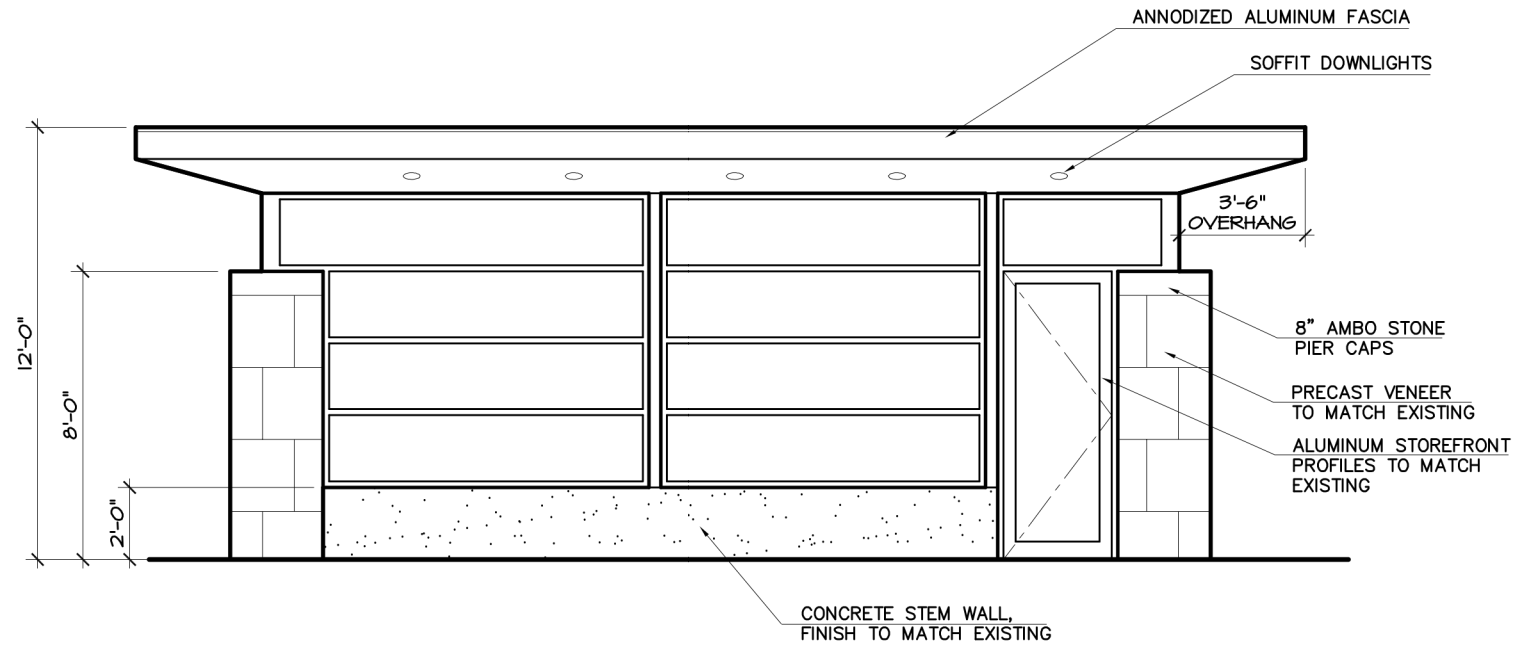

2 A2.7 GUARDHOUSE EAST ELEVATION - NEW WORK
3/16"=1'-0"

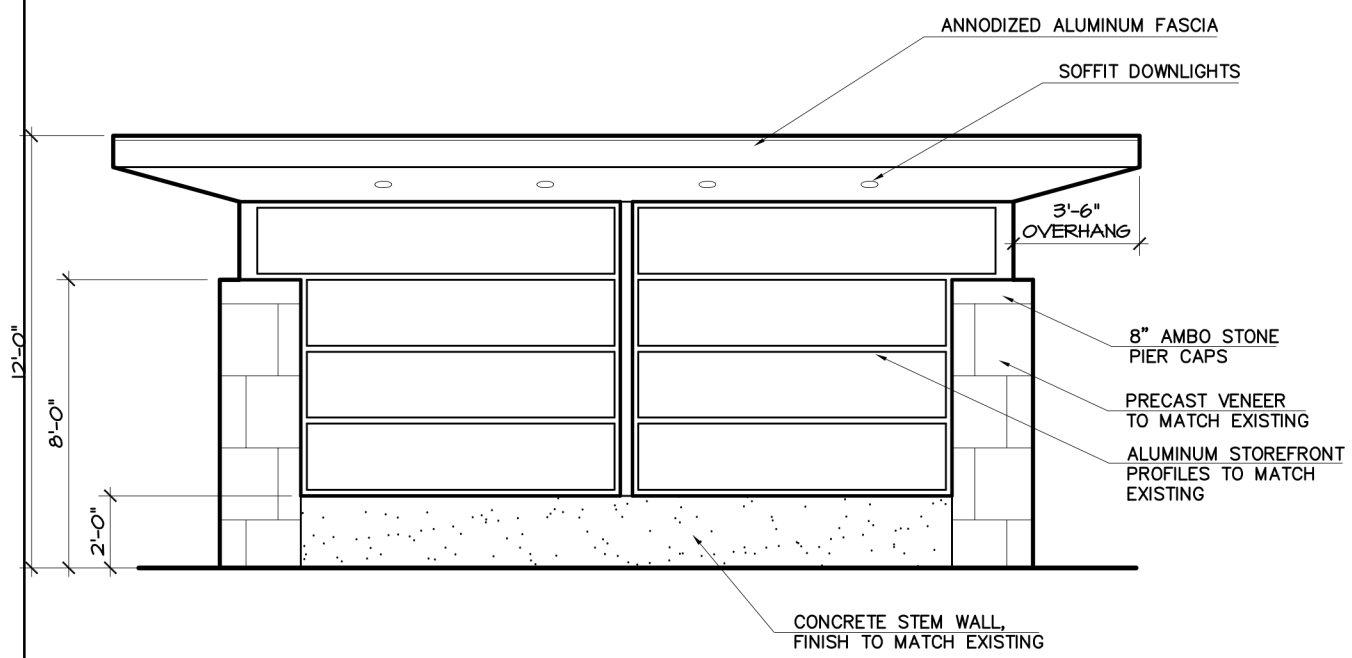

3 A2.7 GUARDHOUSE NORTH ELEVATION - NEW WORK
3/16"=1'-0"

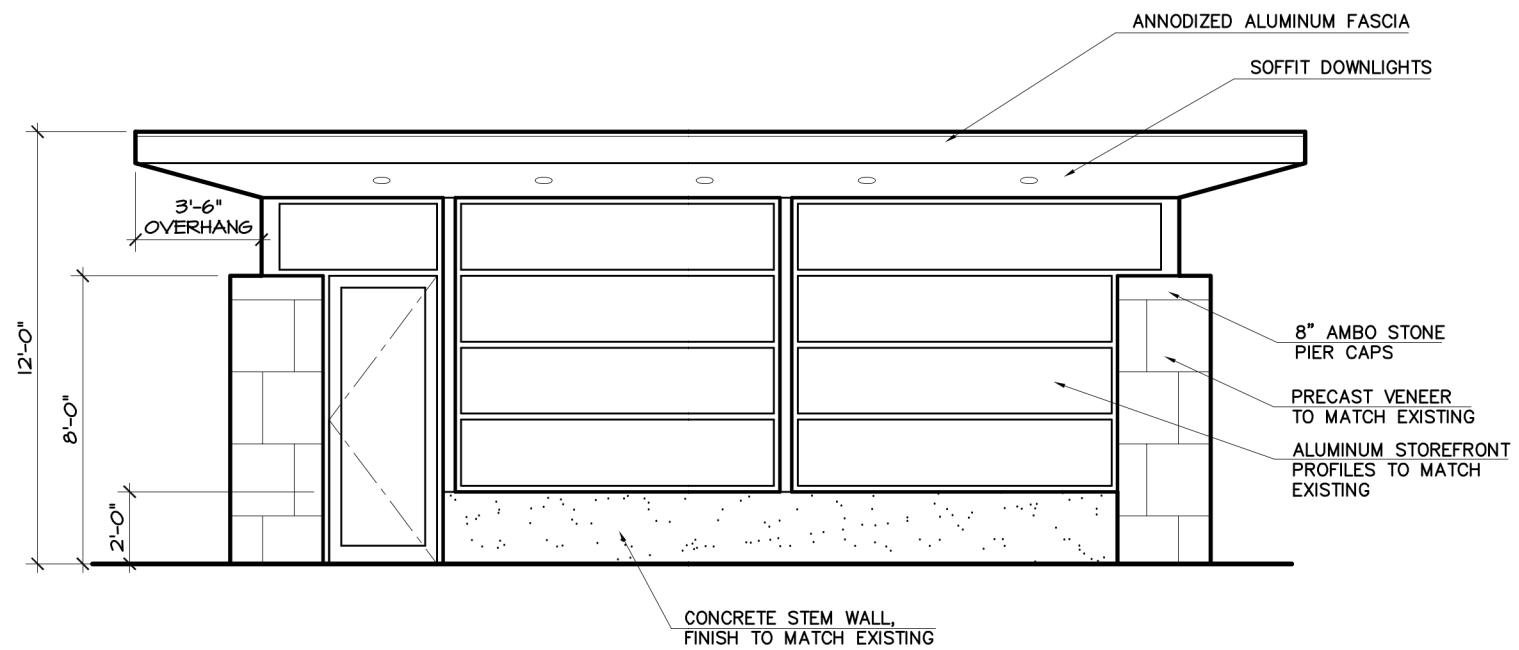

4 A2.7 GUARDHOUSE WEST ELEVATION - NEW WORK
3/16"=1'-0"


GUARDHOUSE ELEVATIONS - PROPOSED
SCALE: 3/16" = 1'-0"

WILETS ARCHITECTURE
8009 HAMILTON SPRING RD, BETHESDA, MD 20817
301.980.4823 | scott@wiletsarchitecture.com

CFA CONCEPT SUBMISSION
JAN 08, 2015

EMBASSY OF ETHIOPIA
3506 INTERNATIONAL DRIVE, NW
WASHINGTON, DC 20008

CFA-10

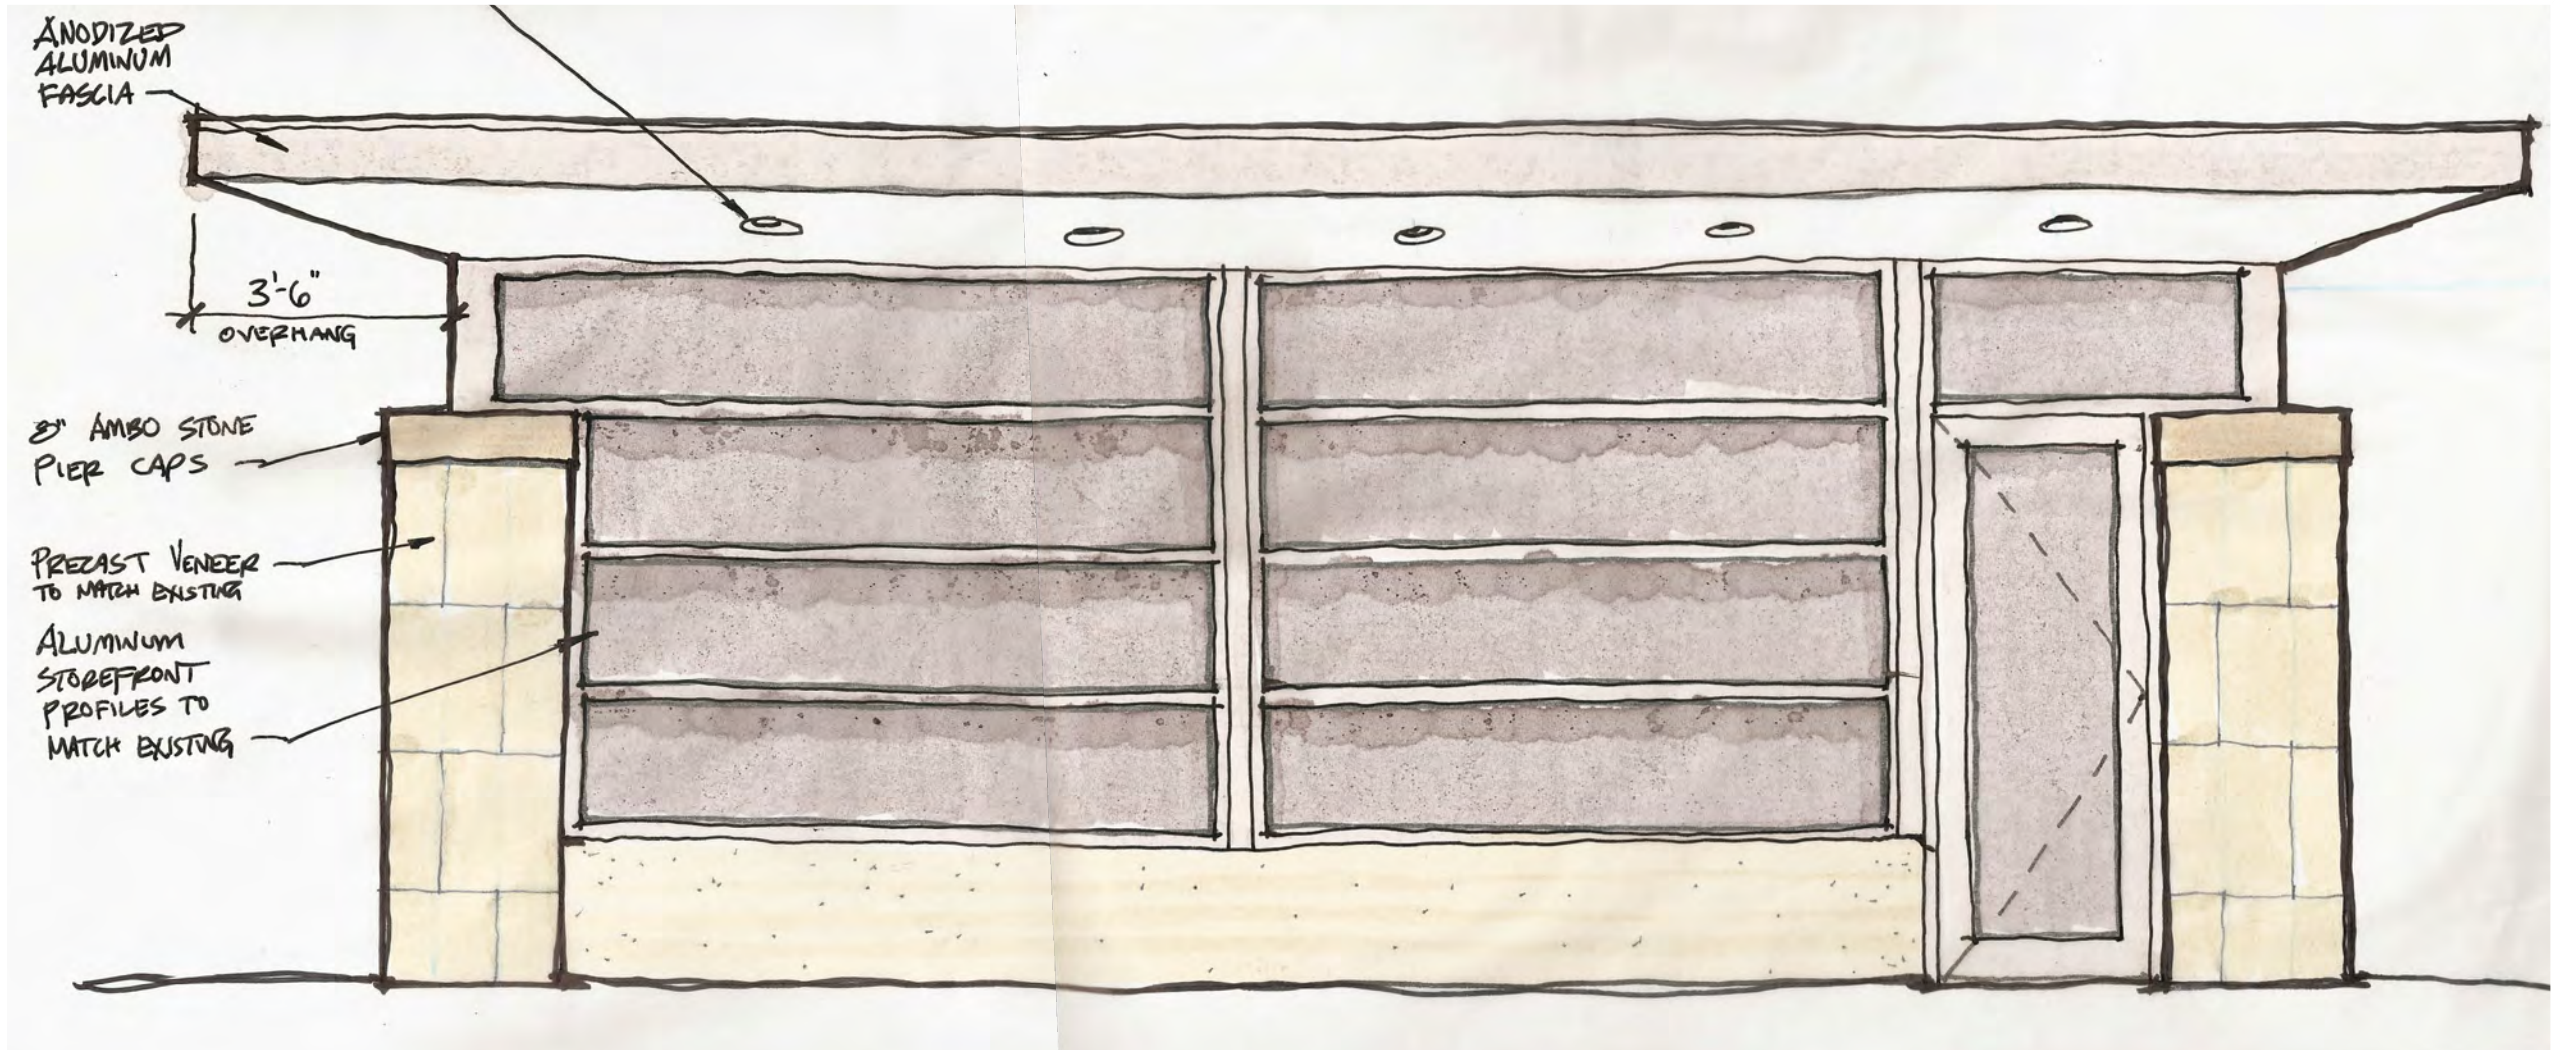


GUARD HOUSE EAST ENTRY ELEVATION - PROPOSED
SCALE: 3/8" = 1'-0"

WILETS ARCHITECTURE
8009 HAMILTON SPRING RD, BETHESDA, MD 20817
301.980.4823 | scott@wiletsarchitecture.com


CFA CONCEPT SUBMISSION
JAN 08, 2015


EMBASSY OF ETHIOPIA
3506 INTERNATIONAL DRIVE, NW
WASHINGTON, DC 20008

CFA-11

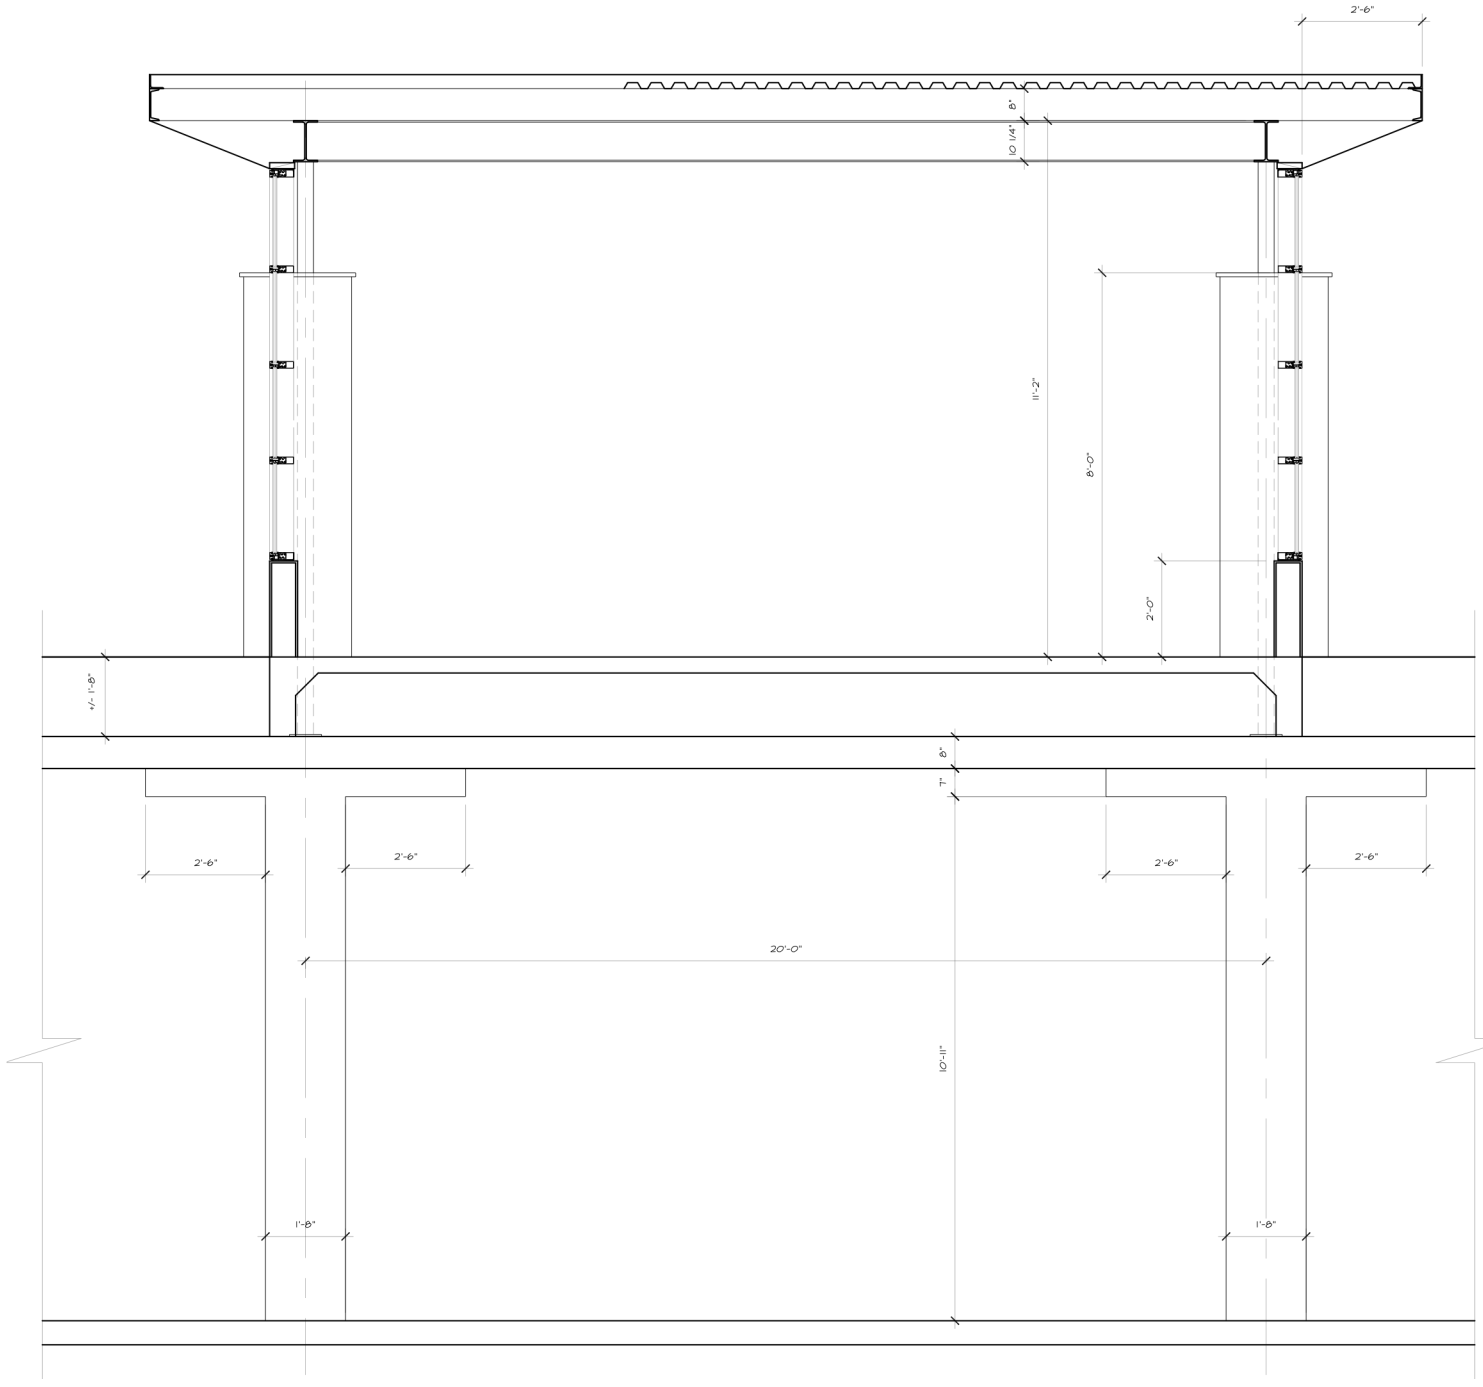

GUARD HOUSE NORTH SECTION OVER GARAGE - PROPOSED
SCALE: 1/4" = 1'-0"

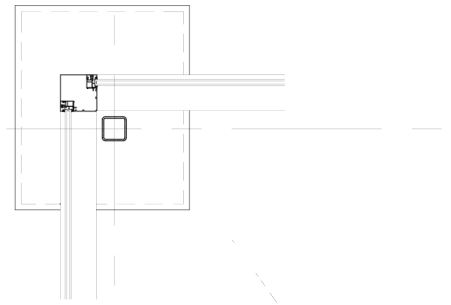

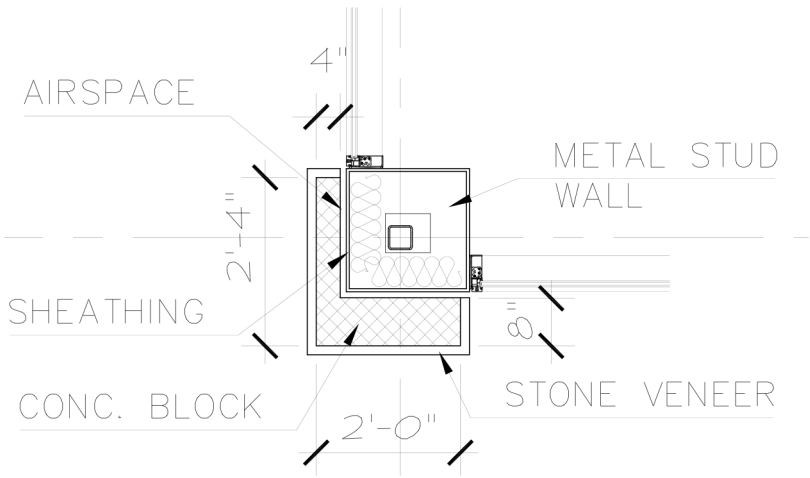

PIER PLAN DETAILS
SCALE: 3/8" = 1'-0"


WILETS ARCHITECTURE
8009 HAMILTON SPRING RD, BETHESDA, MD 20817
301.980.4823 | scott@wiletsarchitecture.com

CFA CONCEPT SUBMISSION
JAN 08, 2015


EMBASSY OF ETHIOPIA

3506 INTERNATIONAL DRIVE, NW
WASHINGTON, DC 20008

CFA-12

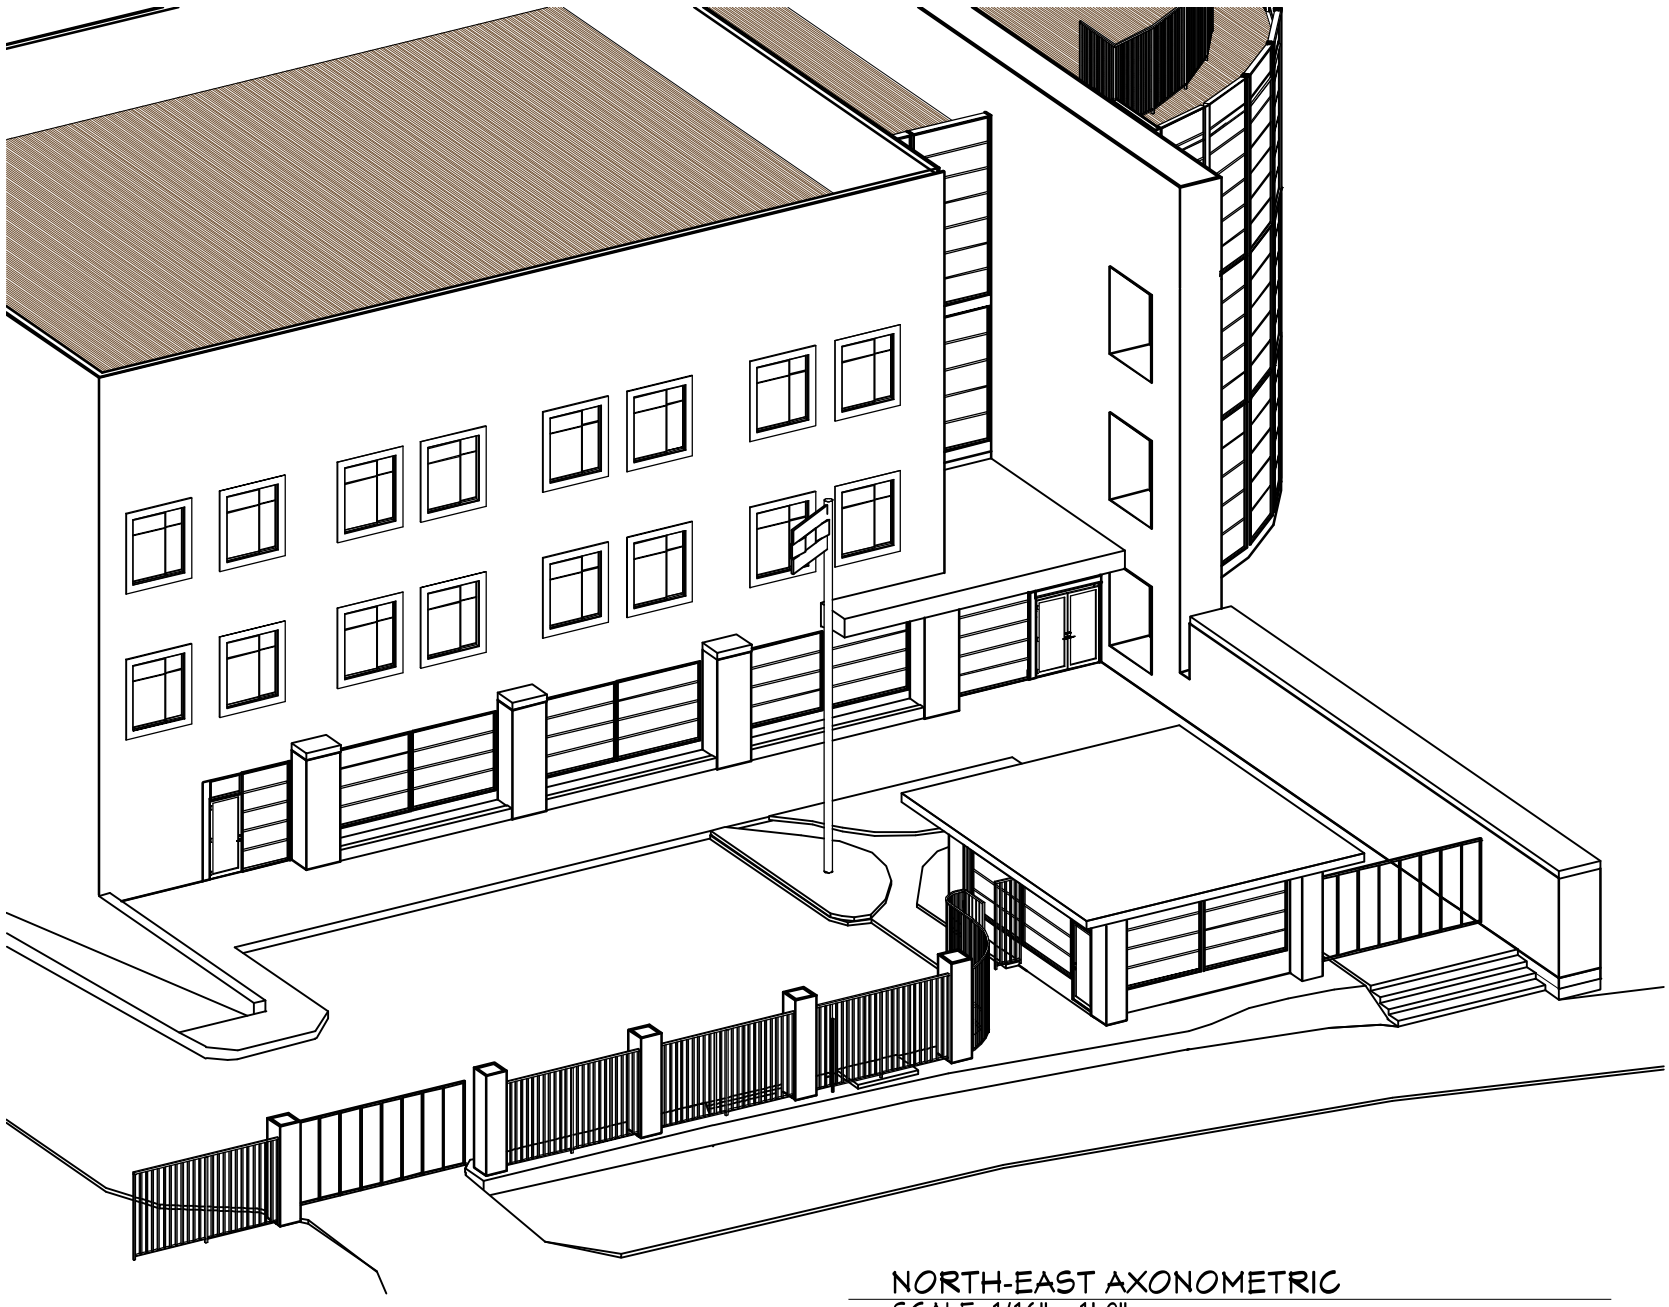

NORTH-EAST AXONOMETRIC
SCALE: 1/16" = 1'-0"

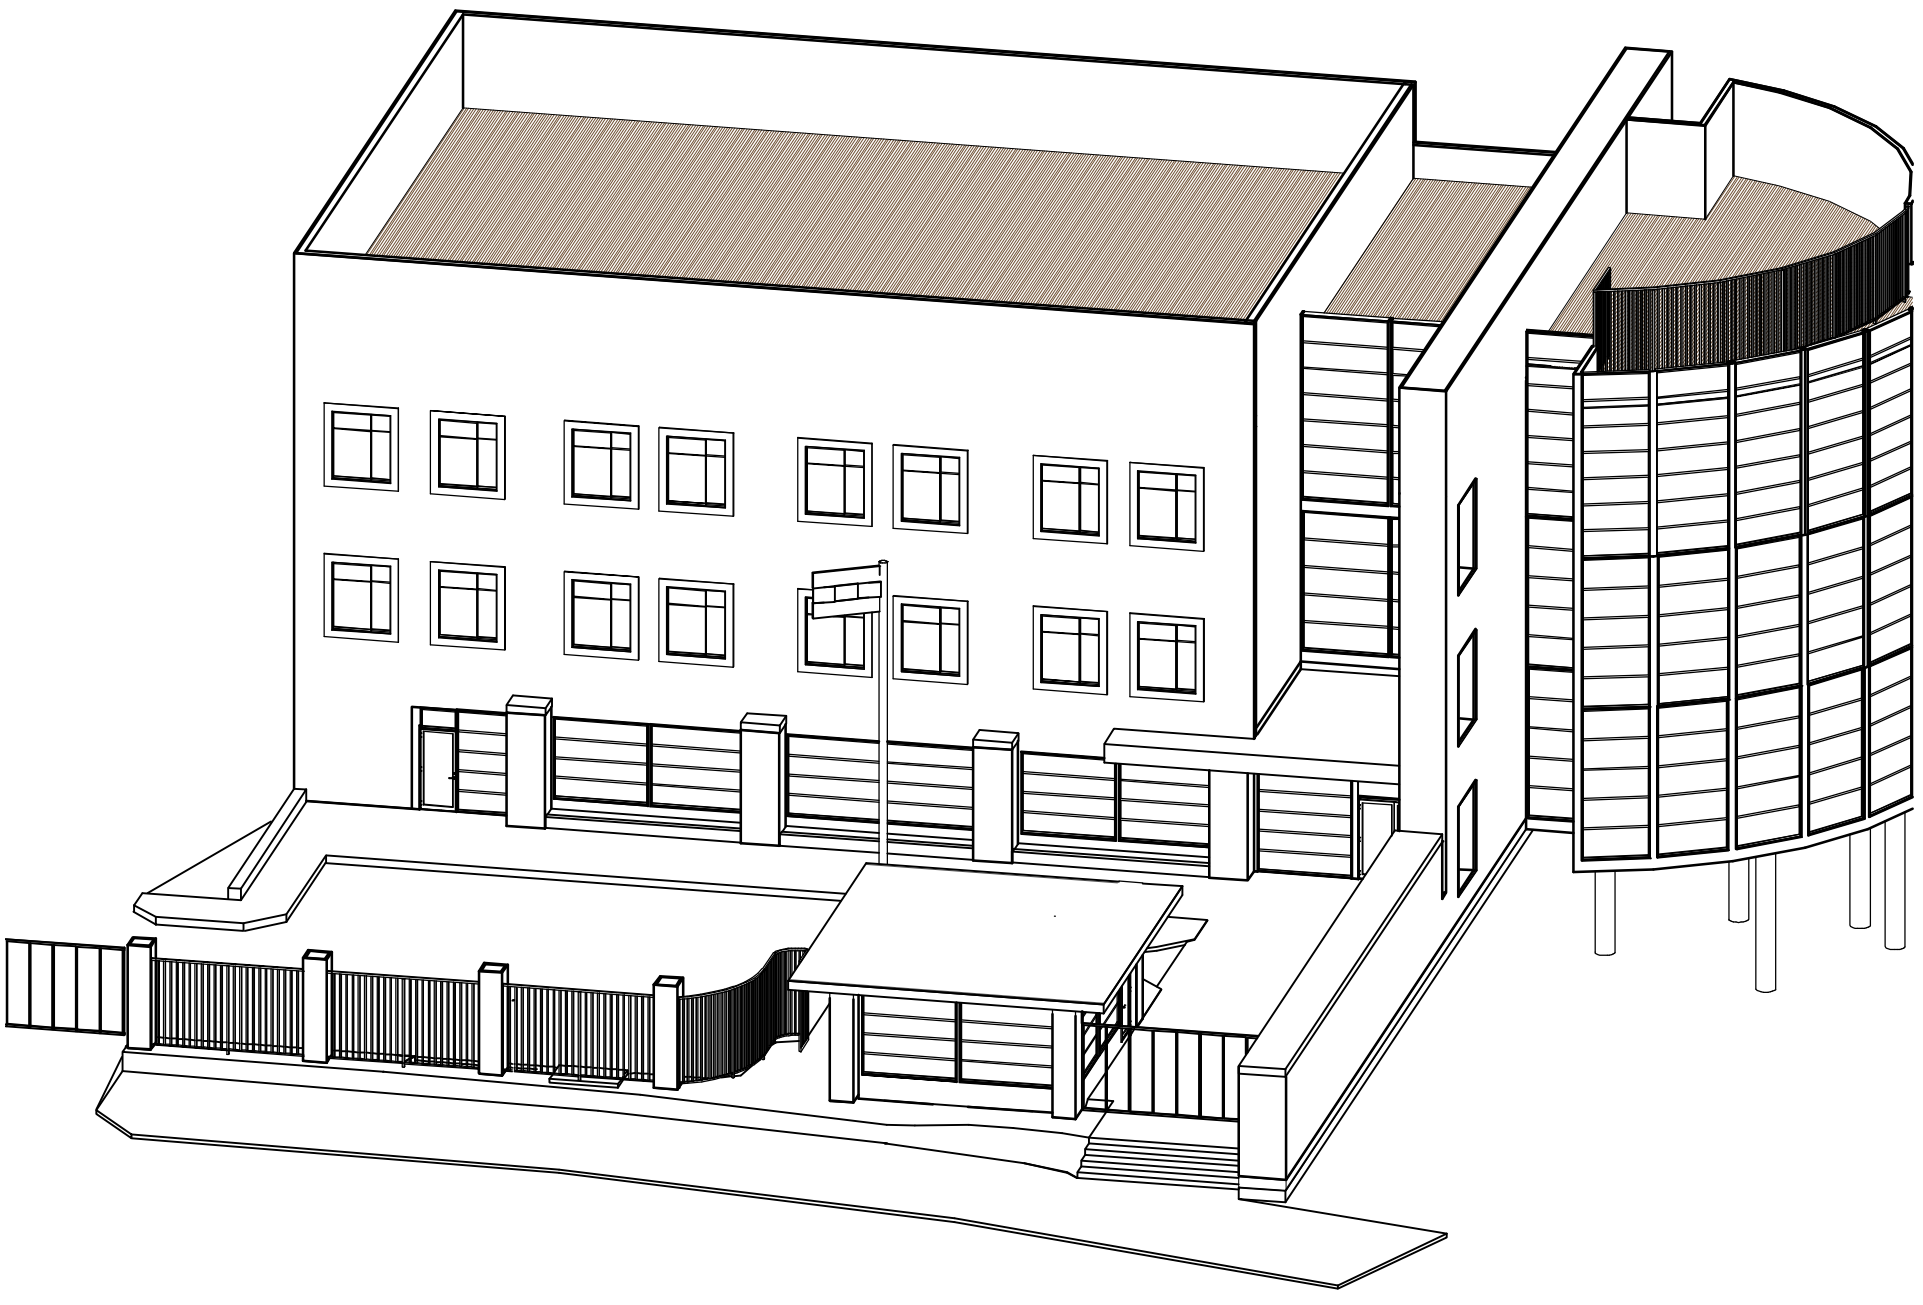

NORTH-WEST AXONOMETRIC
SCALE: 1/16" = 1'-0"

CFA-13

EMBASSY OF ETHIOPIA

3506 INTERNATIONAL DRIVE, NW
WASHINGTON, DC 20008

CFA CONCEPT SUBMISSION
JAN 08, 2015

WILETS ARCHITECTURE
8009 HAMILTON SPRING RD, BETHESDA, MD 20817
301.980.4823 | scott@wiletsarchitecture.com



EXTERIOR PERSPECTIVE OF GUARD HOUSE LOOKING WEST



EXTERIOR PERSPECTIVE OF GUARD HOUSE LOOKING SOUTH



INTERIOR PERSPECTIVE OF GUARD HOUSE LOOKING NORTH



EXTERIOR PERSPECTIVE OF GUARD HOUSE LOOKING NORTH

WILETS ARCHITECTURE
8009 HAMILTON SPRING RD, BETHESDA, MD 20817
301.980.4823 | scott@wiletsarchitecture.com

CFA CONCEPT SUBMISSION
JAN 08, 2015

EMBASSY OF ETHIOPIA

3506 INTERNATIONAL DRIVE, NW
WASHINGTON, DC 20008

CFA-14