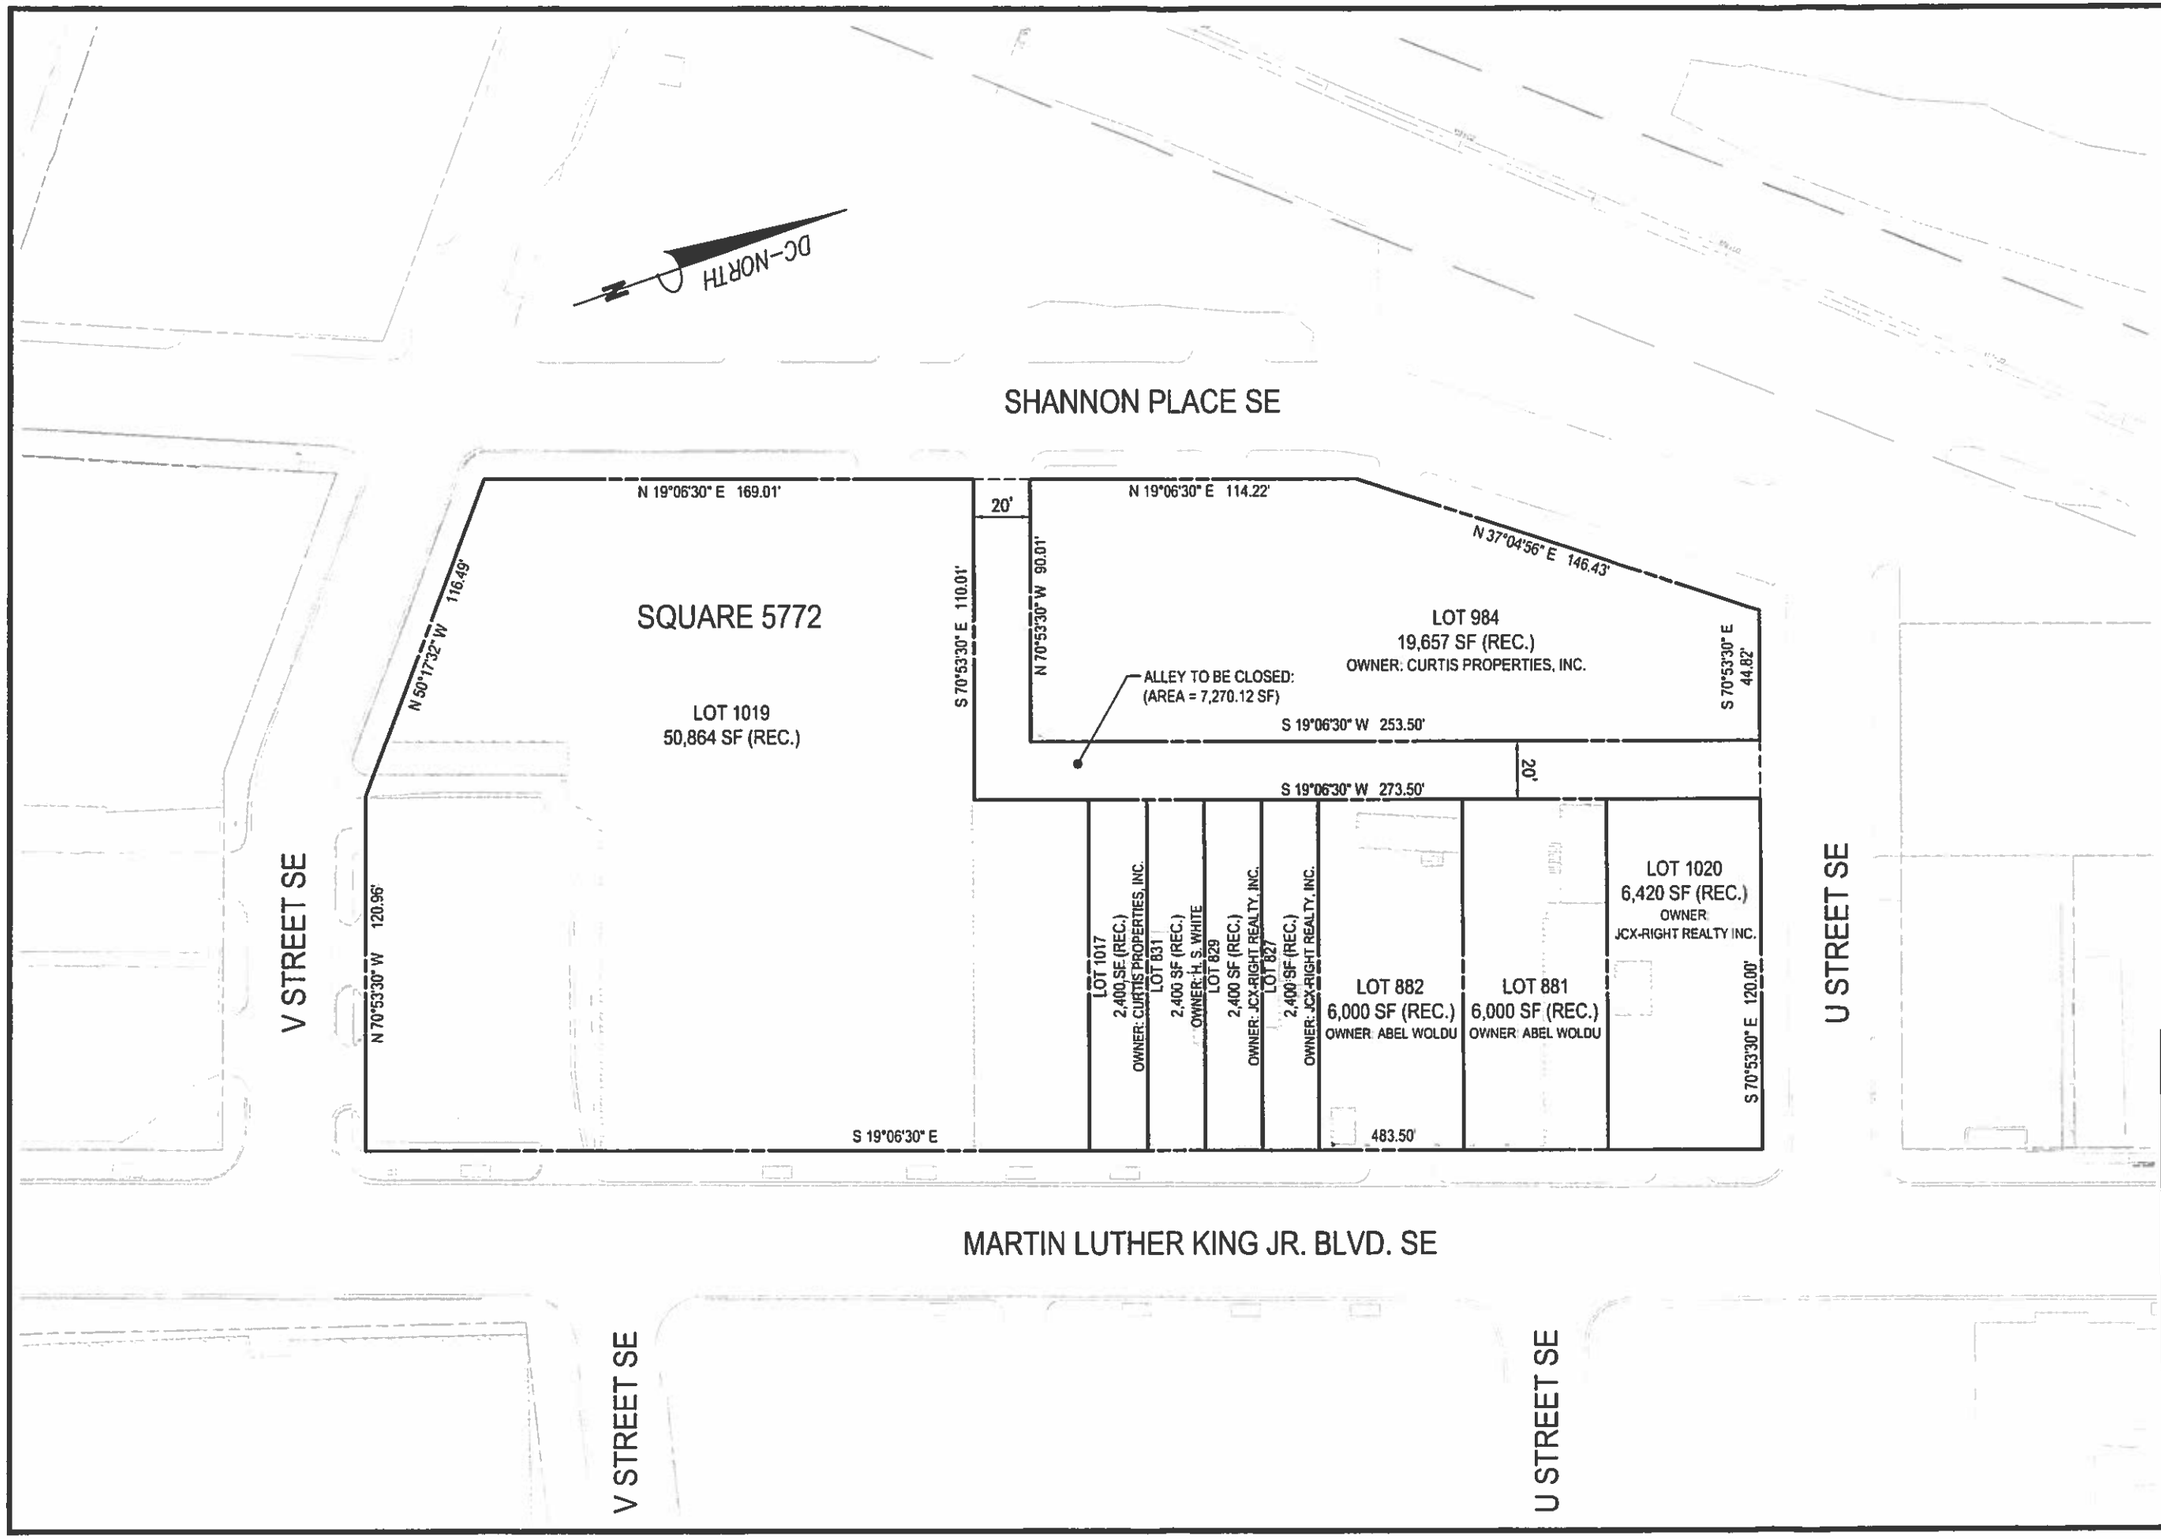

Property Line Exhibit
Buildings 8 and 9

Curtis Properties
Washington, DC
Scale: 1" = 50'
9/15/15

Bowman CONSULTING DC
888 17th Street NW
Suite 202
Washington, DC 20006
Phone: (202) 750-2474

© Bowman Consulting Group, Ltd.

Cad file name : P:\6985 - Curtis Properties SE\6985-02-001 (ENG) - Bldgs 2_4_8 Stage 2 PUD\Engineering\Exhibits\Prop Exhibit\6985-02-001-Bldg 7-8 PPL Exhibit.dwg

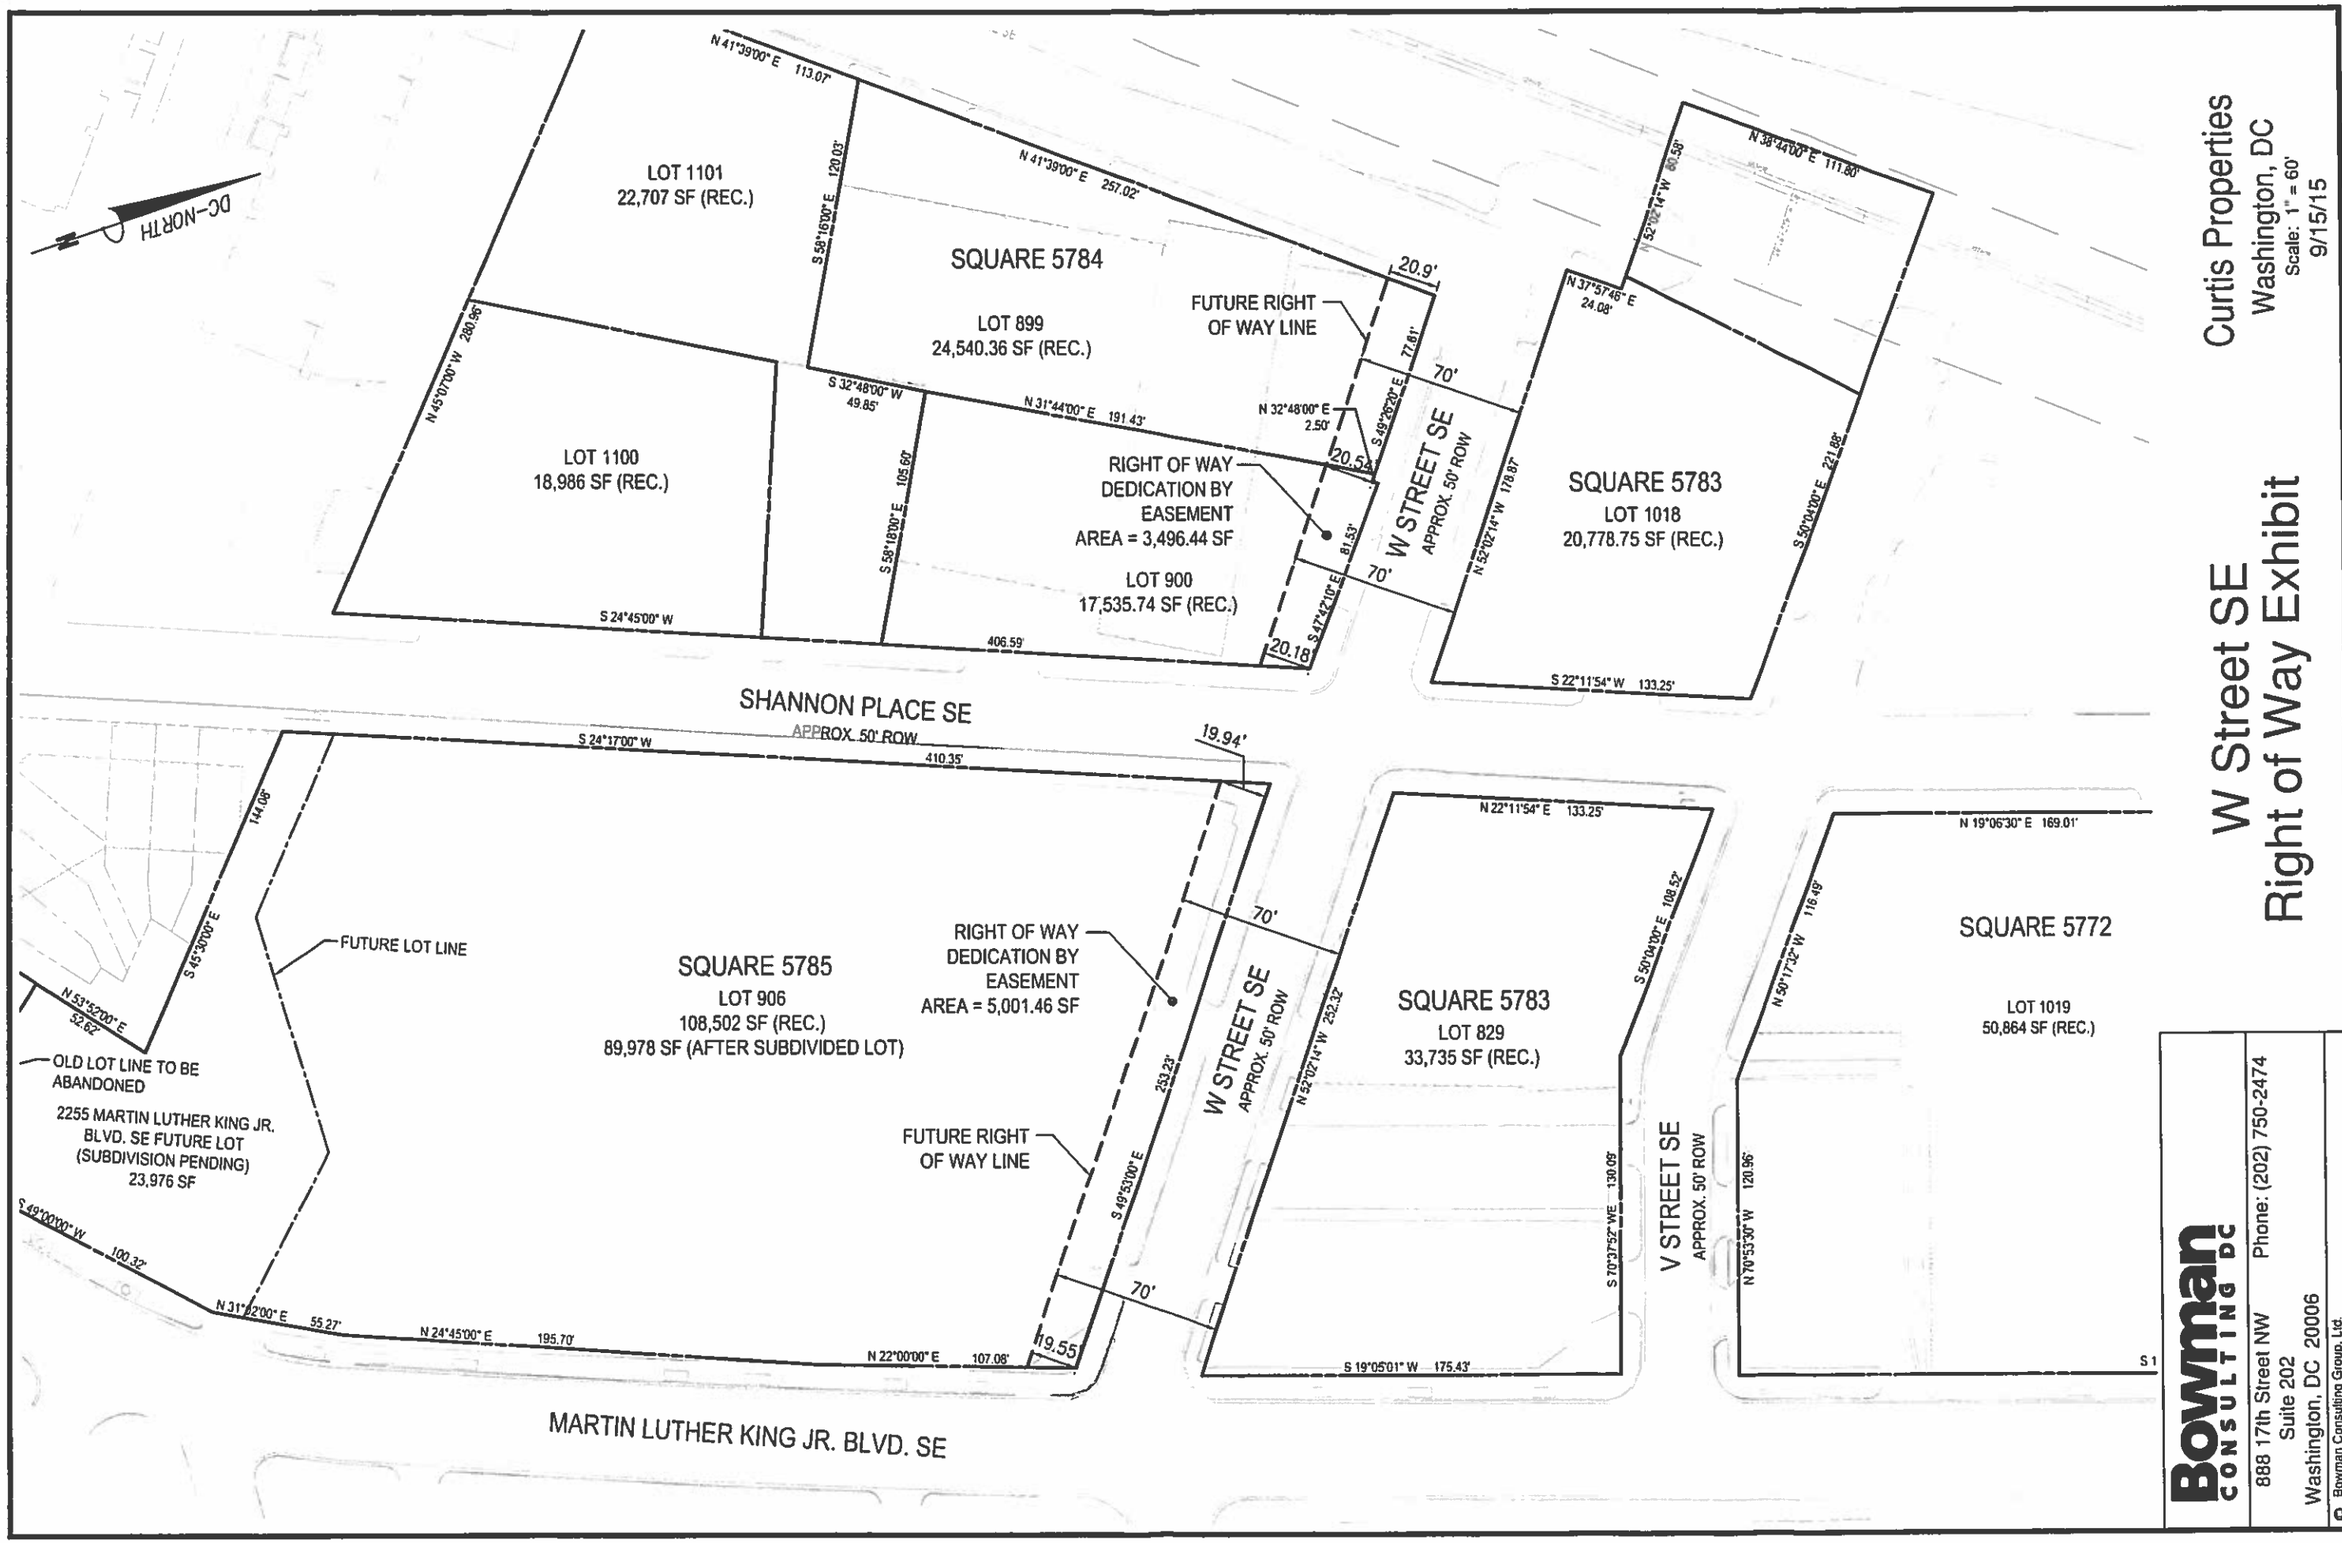

Curtis Properties
Washington, DC
Scale: 1" = 60'
9/15/15

W Street SE
Right of Way Exhibit

Bowman CONSULTING DC
888 17th Street NW
Suite 202
Washington, DC 20006
Phone: (202) 750-2474

© Bowman Consulting Group, Ltd.

Cad file name : P:\6985 - Curtis Properties SE\6985-02-001 (ENG) - Bldgs 2_4_8 Stage 2 PUD\Engineering\Exhibits\Prop Exhibit\6985-02-001-W Street ROW Exhibit.dwg

CIRCULATION PLAN

LEGEND

- 8 - Residential
- 9A - Playhouse
- 9B - Retail
- 9C - Historic Retail
- Townhome Fences
- Townhomes Entrance
- Apartment Entrance
- Playhouse Entrance
- Retail Entrance
- Retail Entrance
- Vehicular Circulation

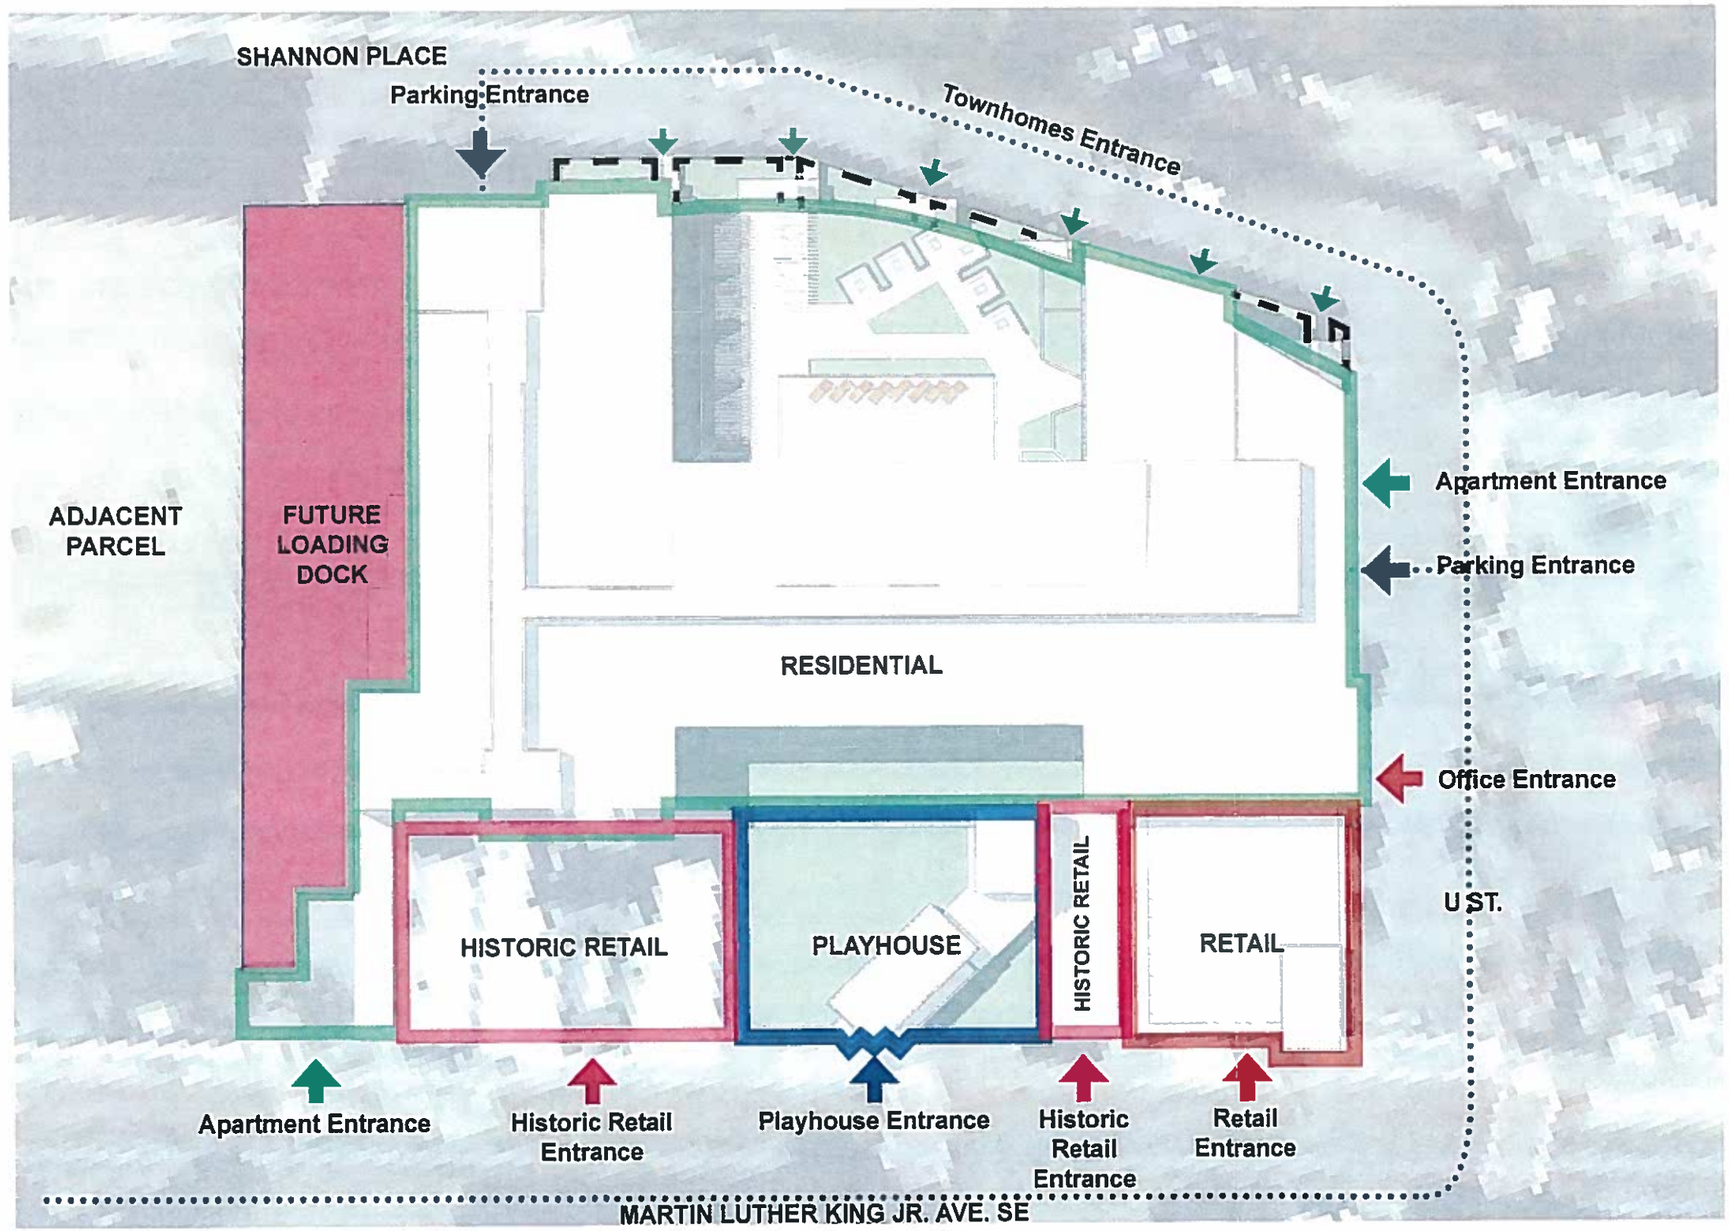

0 5 10 25 50
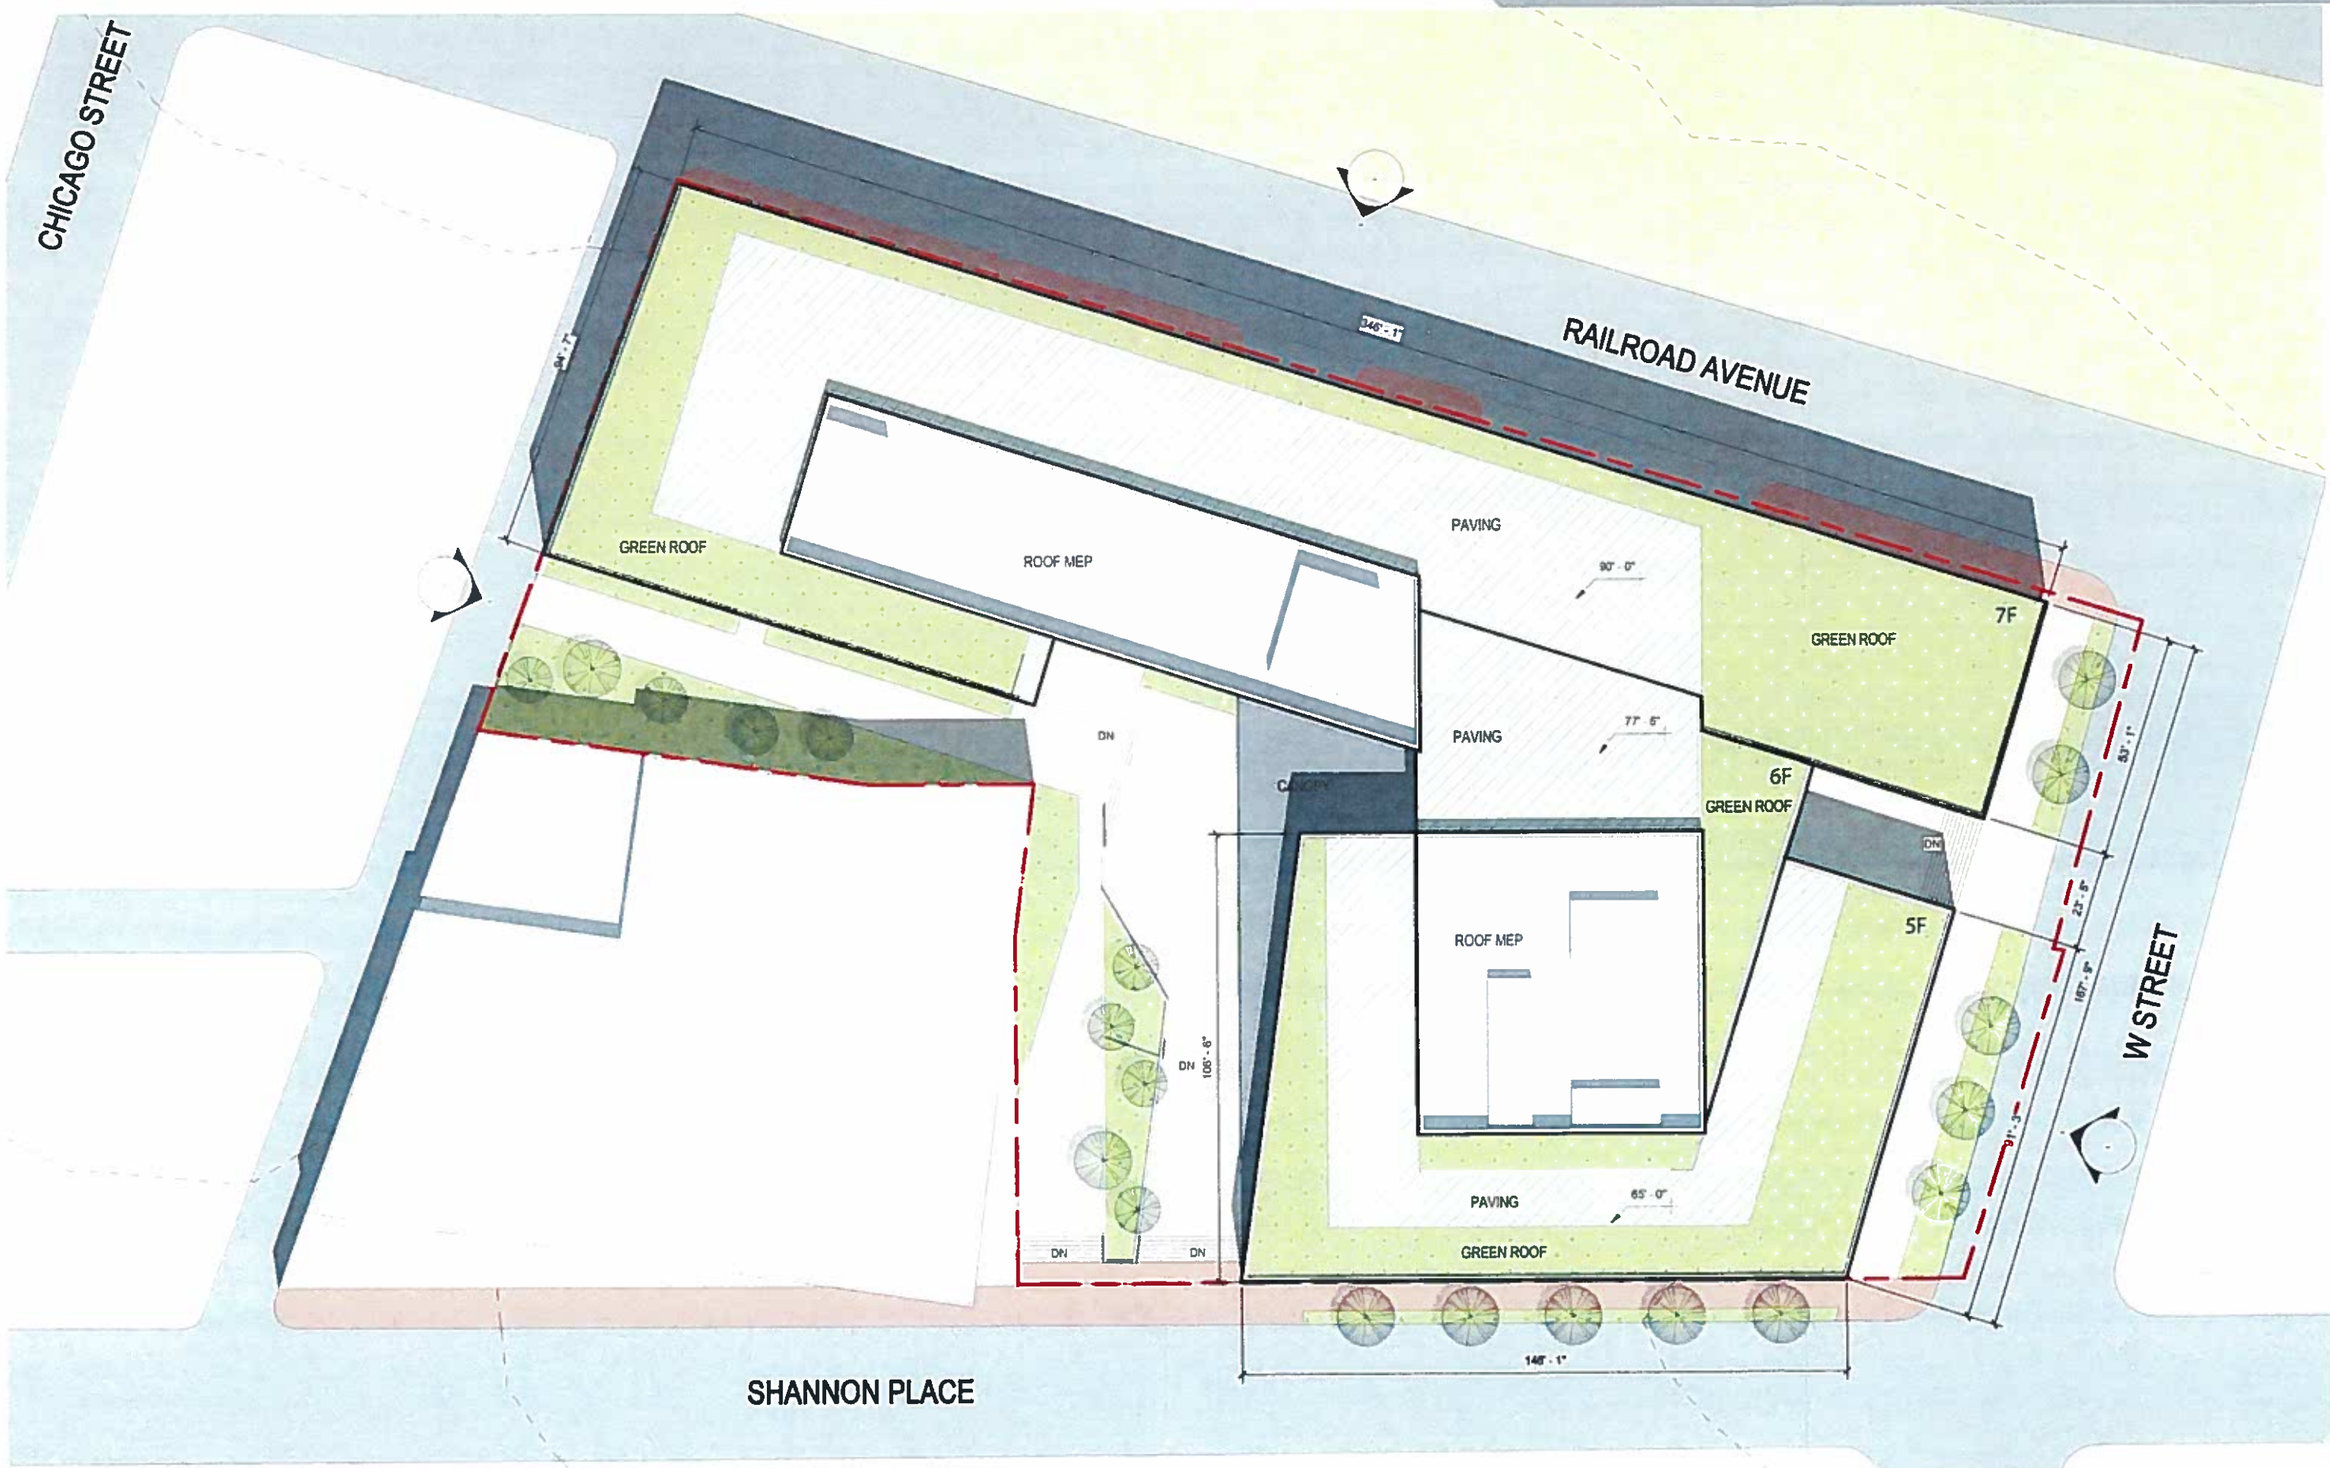
PROPOSED DEVELOPMENT PLAN